STATE OF OREGON
County of Multnomah } ss.

I, HARRY D. WILLIS being first duly sworn, depose and say that this map has been correctly drawn to the designated scale from field notes of a survey made by me on the 12th. day of March 1947; that it truly and correctly represents the location and extent of the works used to divert water from COLD CREEK in CLARK County, by THE FISH AND WILDLIFE SERVICE for irrigation, domestic, fish cultural and recreational purposes. That the proposed point of diversion, the approximate location and size of the diverting channel or other conduit, the place and manner of use, and the location and names of all other works or streams which are crossed by, or connected with the said works, are fully and correctly designated thereon.

Harry D. Willis
State Water Right Surveyor

Subscribed and sworn to before me this 4th day of April 1947

Lawrence B. Leonard
Notary Public in and for Multnomah County Oregon
My com. exp. 12-13-48

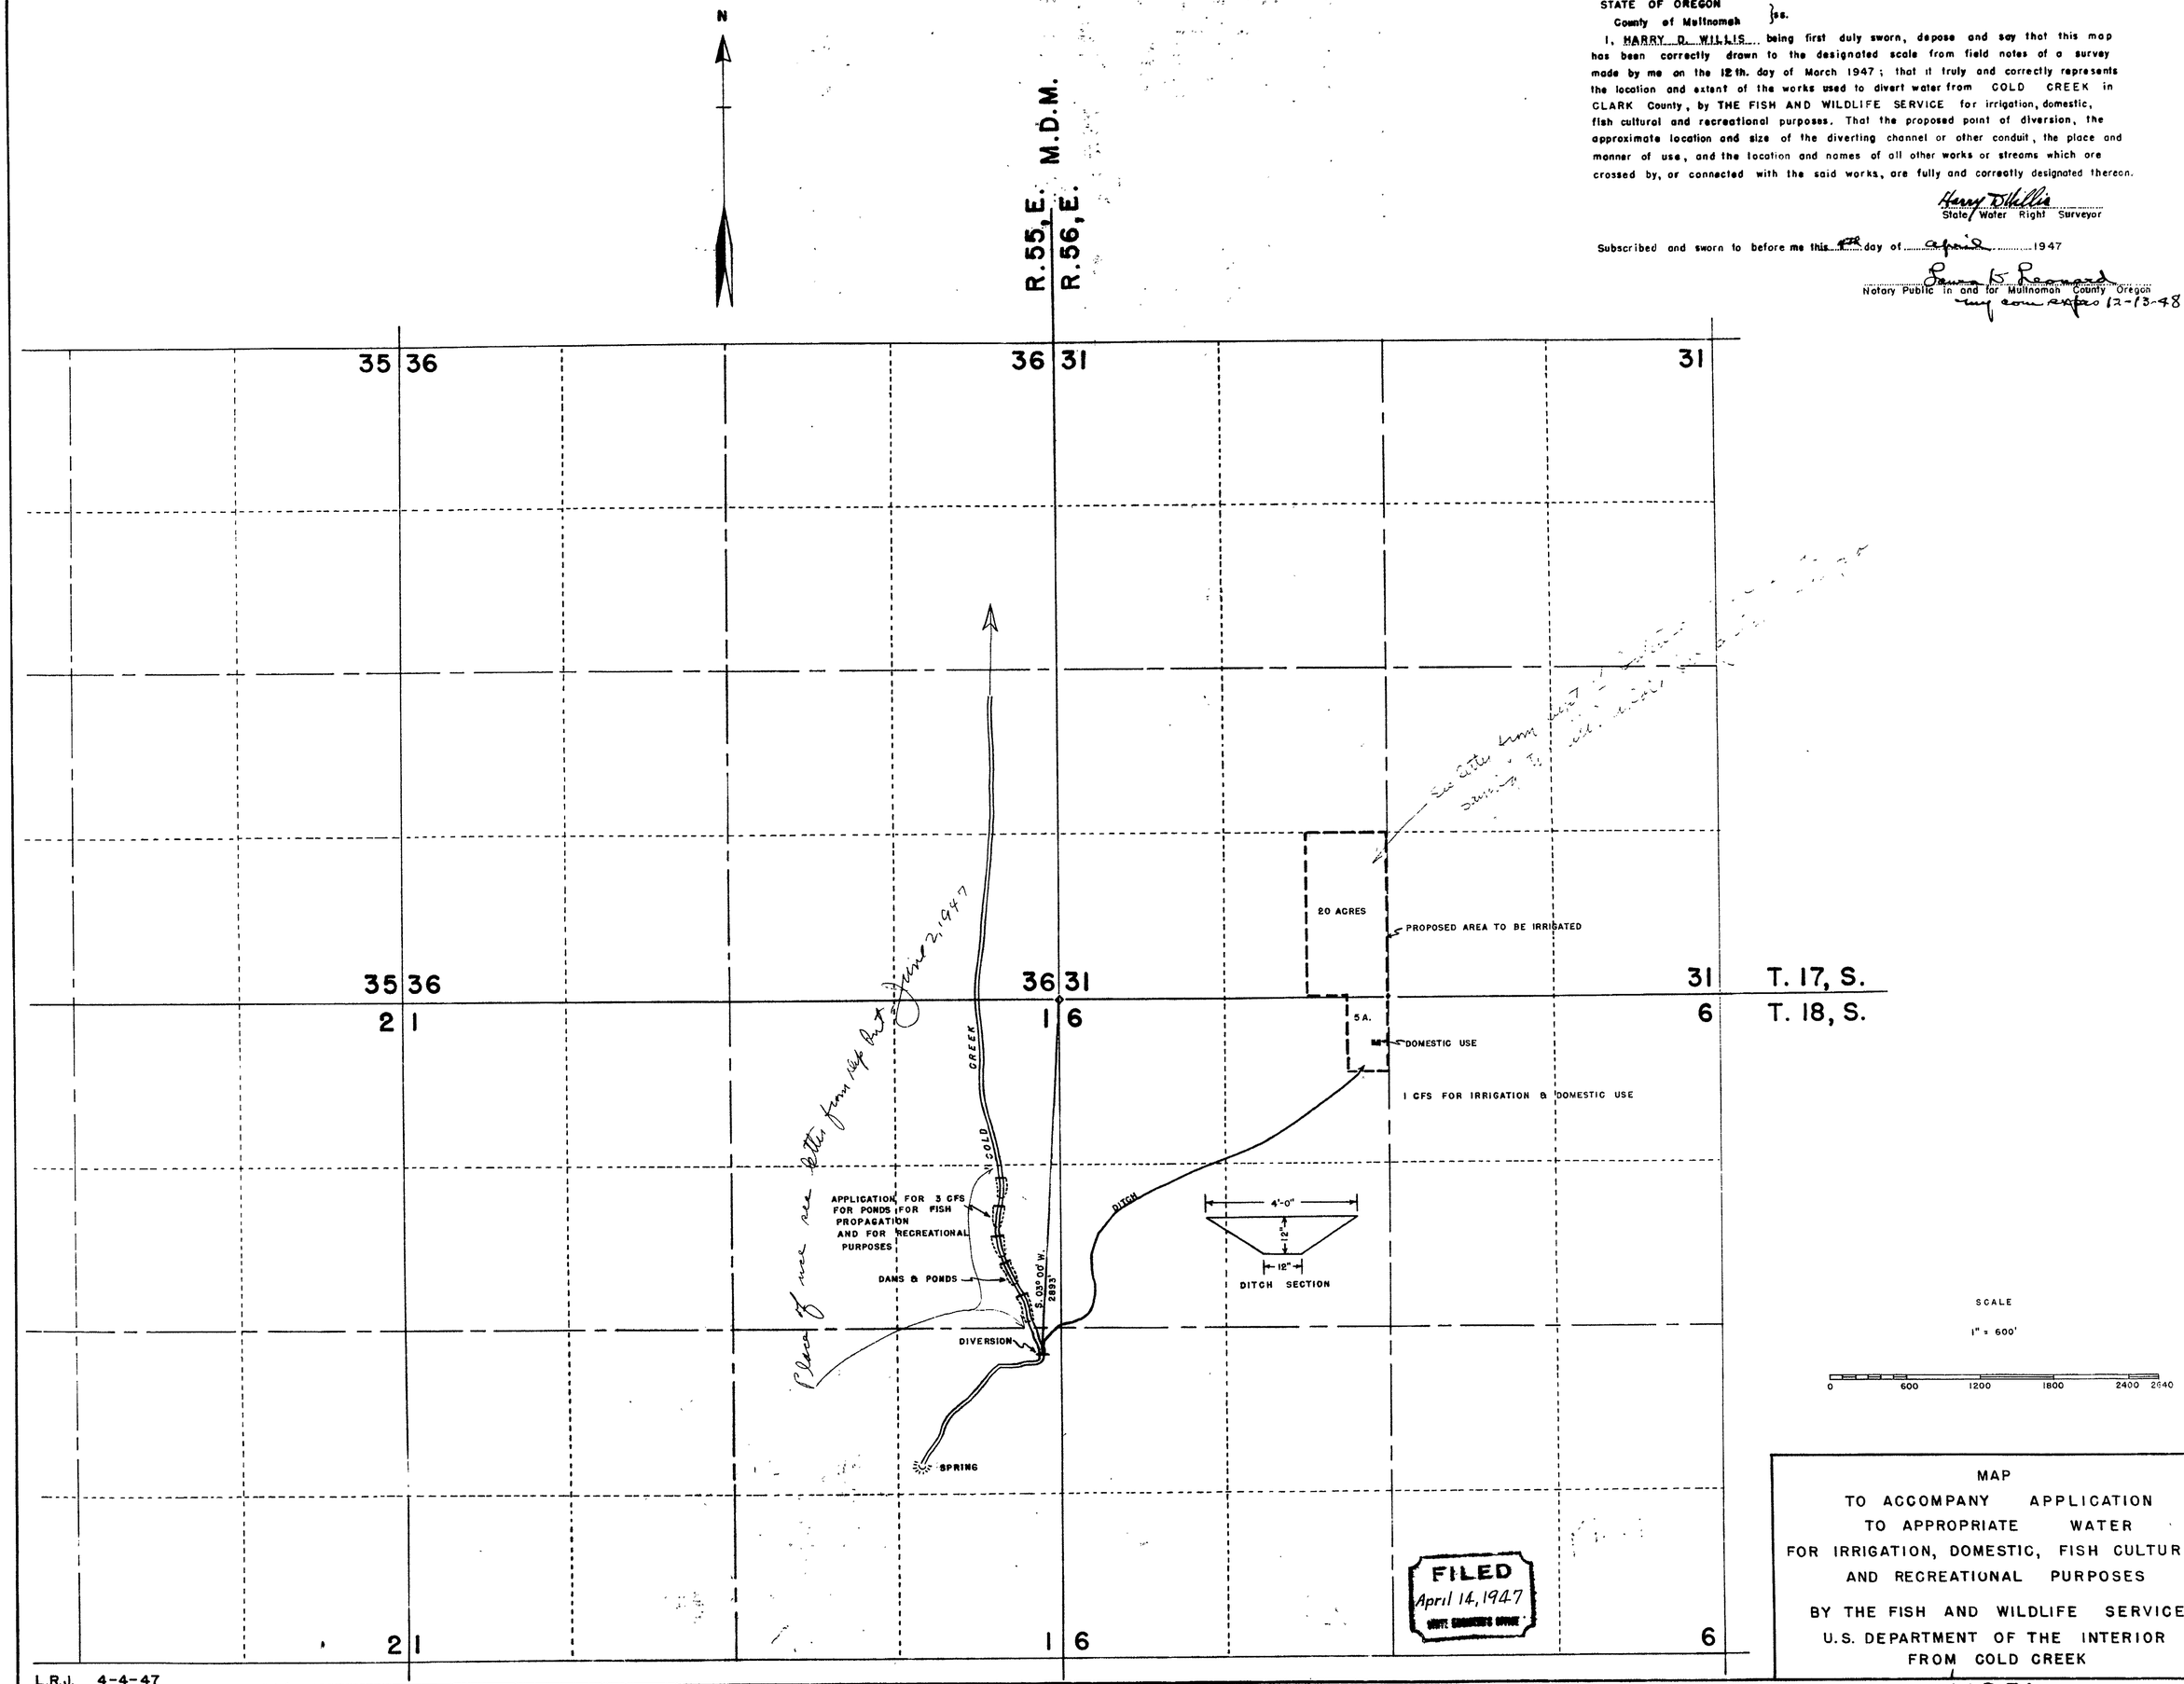

MAP
TO ACCOMPANY APPLICATION
TO APPROPRIATE WATER
FOR IRRIGATION, DOMESTIC, FISH CULTURAL
AND RECREATIONAL PURPOSES
BY THE FISH AND WILDLIFE SERVICE
U.S. DEPARTMENT OF THE INTERIOR
FROM COLD CREEK

11851