T. 13 N., R. 18 E., M.D.B.&M.

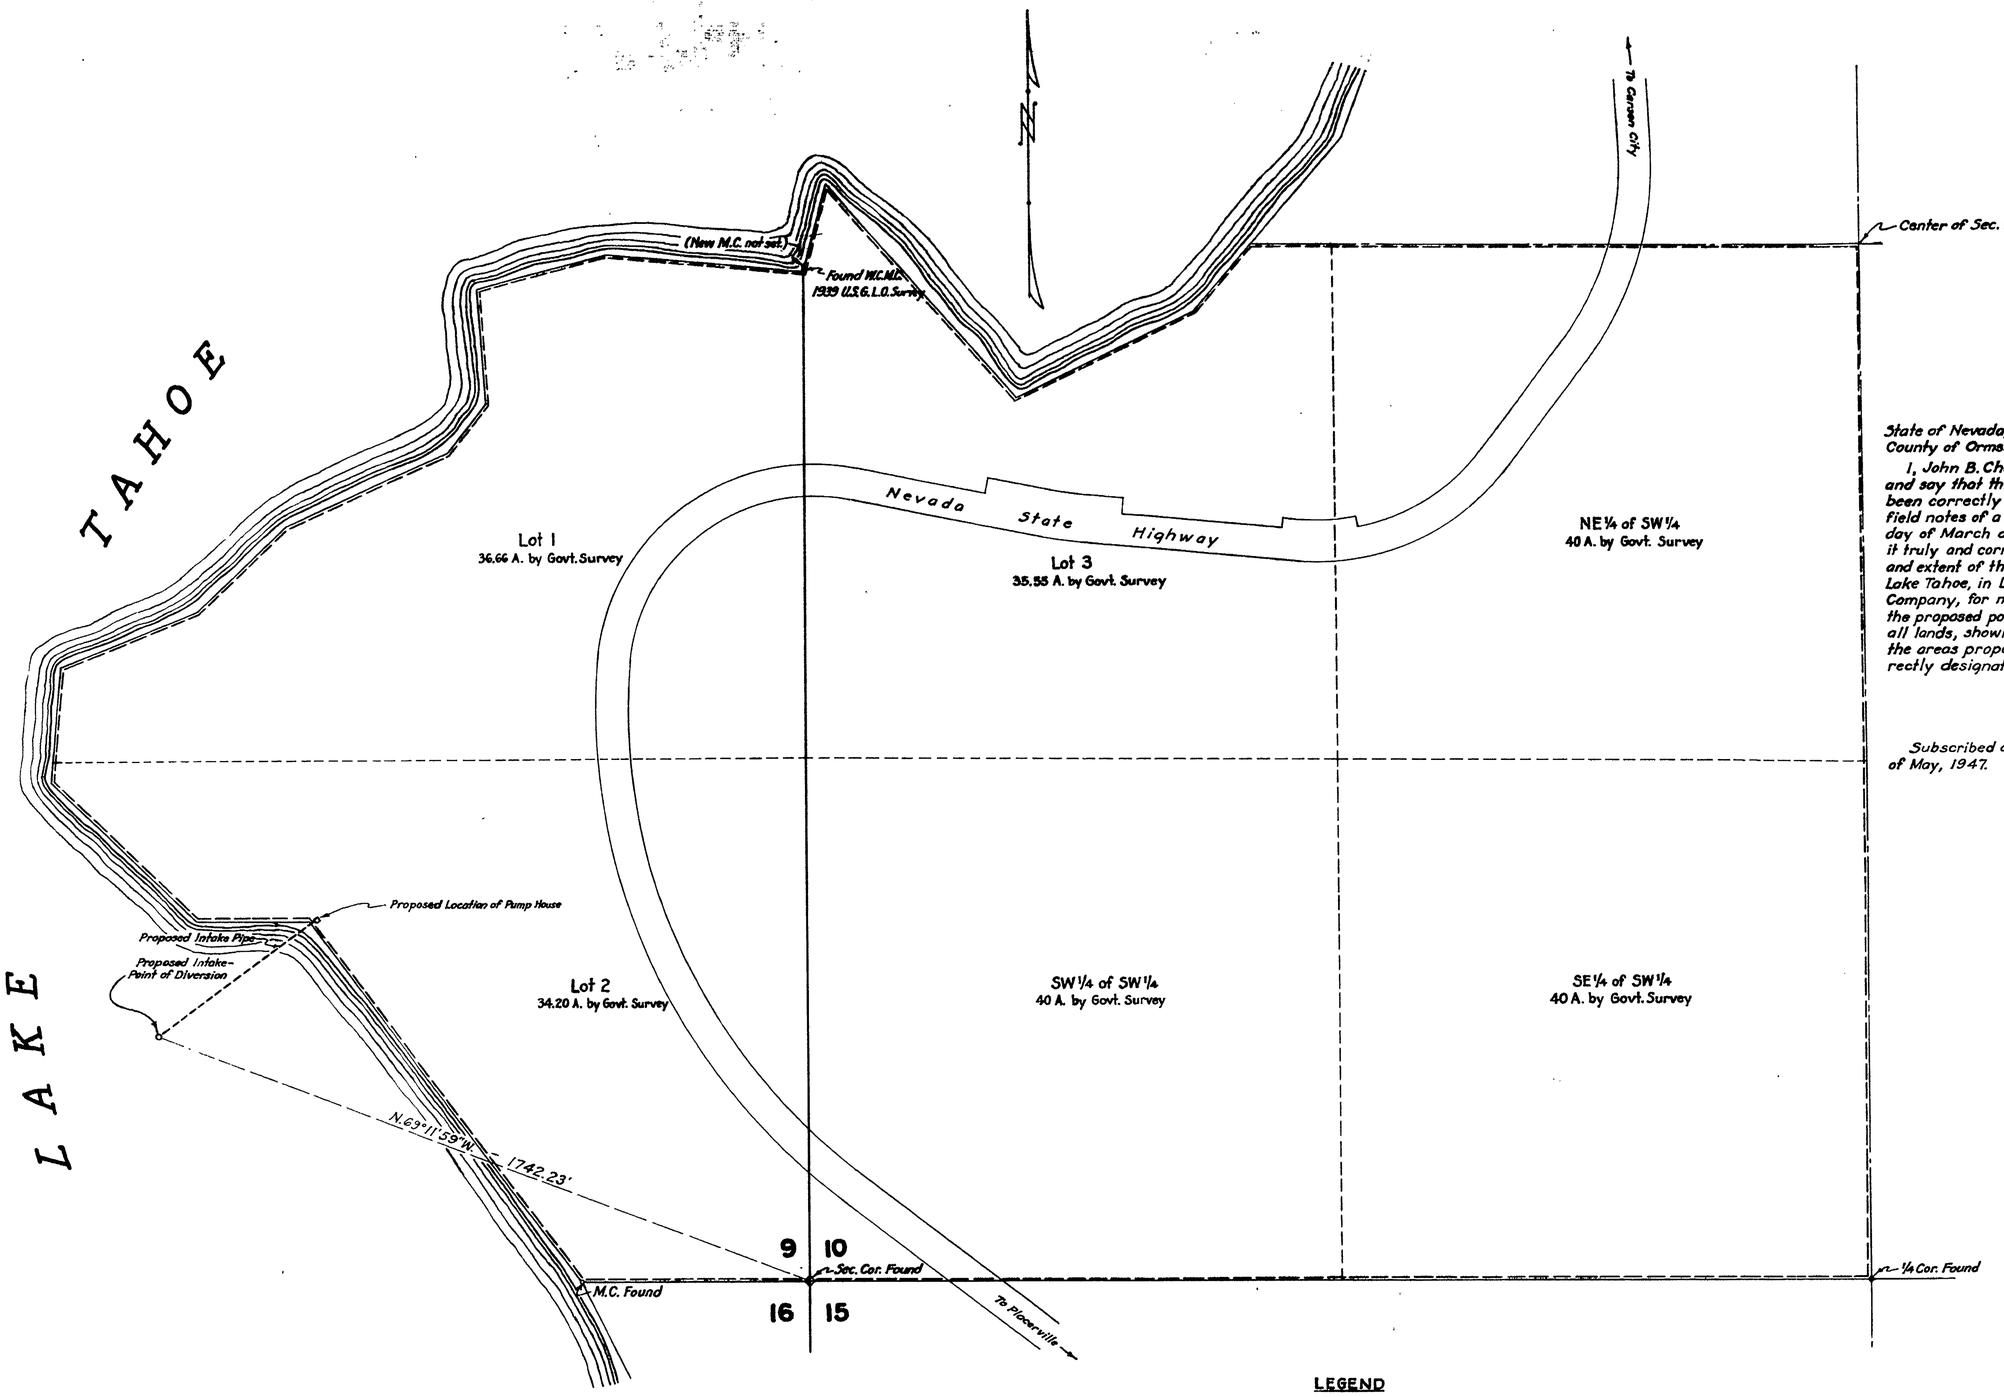

State of Nevada, }
County of Ormsby, } ss.

I, John B. Chattin, being first duly sworn, depose and say that this map, consisting of one sheet, has been correctly drawn to the designated scale from field notes of a survey made by me between the 17th day of March and the 19th day of May, 1947; that it truly and correctly represents the proposed location and extent of the works used to divert water from Lake Tahoe, in Douglas County, by Zephyr Cove Water Company, for municipal and domestic purposes. That the proposed point of diversion and the boundary of all lands, showing by 40-acre subdivisions or lots the areas proposed to be served, are fully and correctly designated thereon.

John B. Chattin
State Water Right Surveyor.

Subscribed and sworn to before me this 22nd day of May, 1947.

Mabel H. Stewart
Notary Public in and for
Ormsby County, Nevada.
My commission expires Jan. 17, 1949.

LEGEND

- - - - - - Boundary of Proposed Place of Use.

0 100 200 400 600 800 Feet
Scale: 1" = 200'.

MAP
TO ACCOMPANY APPLICATION TO APPROPRIATE WATER FOR MUNICIPAL AND DOMESTIC PURPOSES
BY
ZEPHYR COVE WATER COMPANY
FROM
LAKE TAHOE

Surveyed and mapped by John B. Chattin, State Water Right Surveyor, Carson City, Nevada.

FILED
May 23, 1947
STATE ENGINEER'S OFFICE

CERTIFICATE No. 5293 ISSUED April 23, 1962

11855