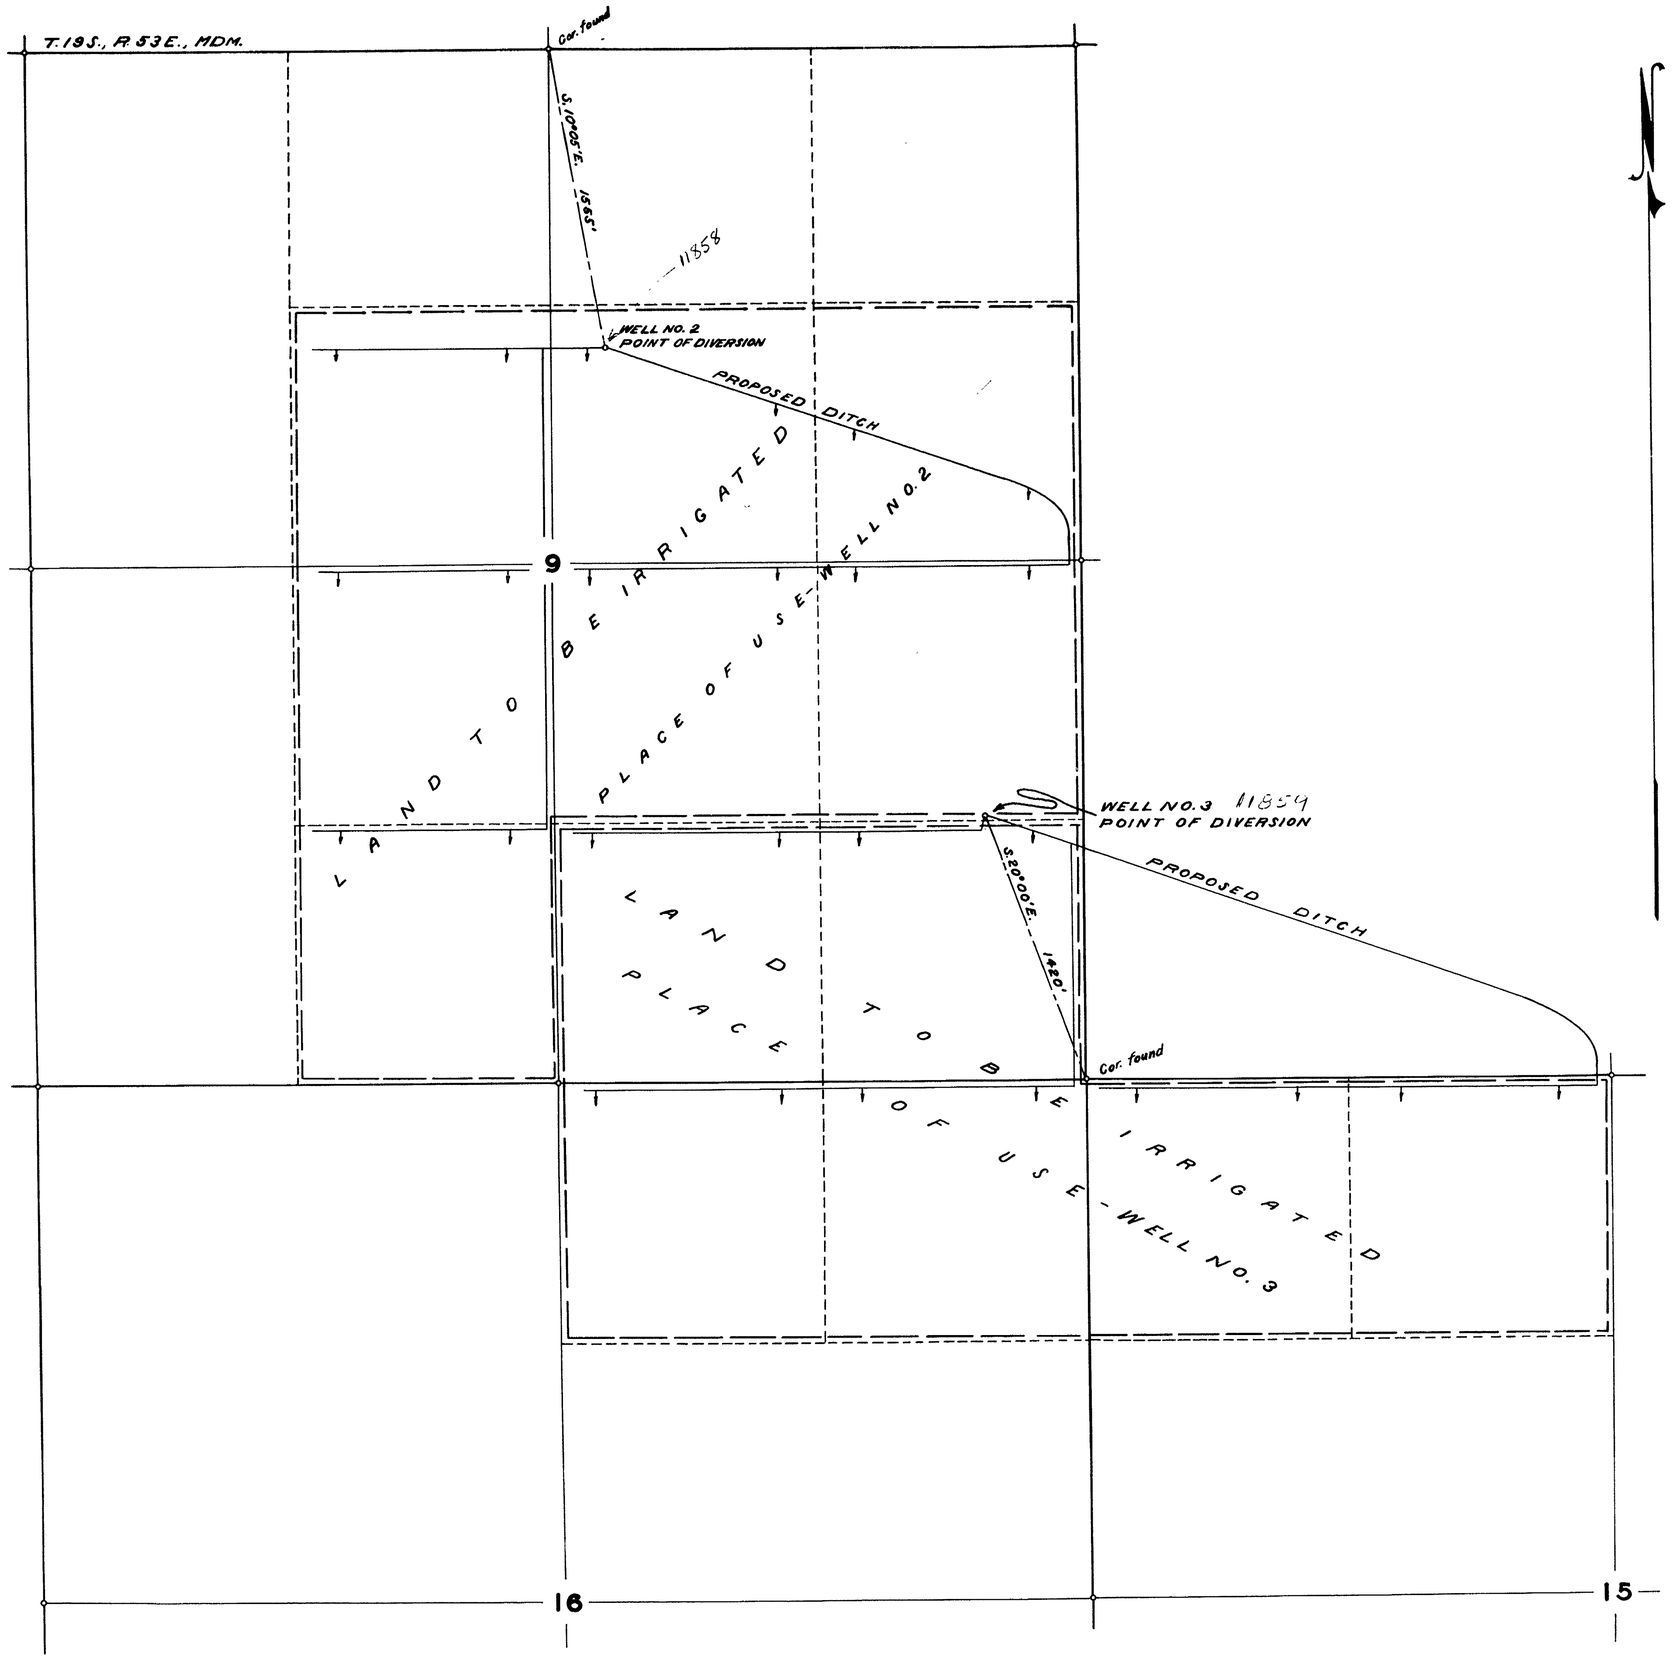

STATE OF NEVADA
COUNTY OF ESMERALDA ..... } s.s.

I, Ed. S. Giles, being first duly sworn, depose and say that this map, consisting of one sheet, has been correctly drawn to the designated scale from field notes of a survey made by me on the 1st day of May, 1947; that it truly and correctly represents the proposed location and extent of the works used to divert water from an underground flow in Nye County, by Van Horn and Stringfellow, for irrigation purposes. That the proposed point of diversion, the approximate location and size of the diverting channel, the location and the names of all other works which will cross or connect with the proposed works, and the boundary of all lands, showing by 40 acre subdivisions the areas proposed to be irrigated, are fully and correctly designated thereon.

Ed. S. Giles
STATE WATER RIGHT SURVEYOR

Subscribed and sworn to before me this 10th day of May, 1947.

Clerk Gibson
CLERK OF DISTRICT COURT

Scale: 1 in = 400 ft.

0 FT. 100 200 300 400 800 1200 1600

MAP TO ACCOMPANY
APPLICATION TO APPROPRIATE WATER
FOR
IRRIGATION
BY
VAN HORN AND STRINGFELLOW
FROM
UNDERGROUND FLOW

FILED
May 29, 1947
STATE ENGINEER OF NEVADA

11859
CERTIFICATE No. 4856 ISSUED Mar 3, 1959

11858–11859