STATE OF NEVADA
County of White Pine } S.S.

I, ROBERT W. MILLARD, being first duly sworn, depose and say that this map consisting of one sheet, has been correctly drawn to the designated scale from field notes of a survey made by me between the 25th day, and the 27th day of October, 1947; that it truly and correctly represents the location and extent of the proposed works used to divert water from underground source, in Washoe County, by SMITH-PETERSEN & COMPANY for industrial purposes, washing sand & gravel. That the proposed point of diversion, the location of the Aggregate Plant, the approximate size and capacity of the diverting conduit, and the location and names of all other works or streams which are crossed by or connected with said works, are fully and correctly designated hereon.

Robert W. Millard
STATE WATER RIGHT SURVEYOR

Subscribed and sworn to before me this 14th day of November, 1947.

F. W. Millard
NOTARY PUBLIC IN AND FOR WHITE PINE COUNTY, NEVADA.
MY COMMISSION EXPIRES Dec. 22, 1949

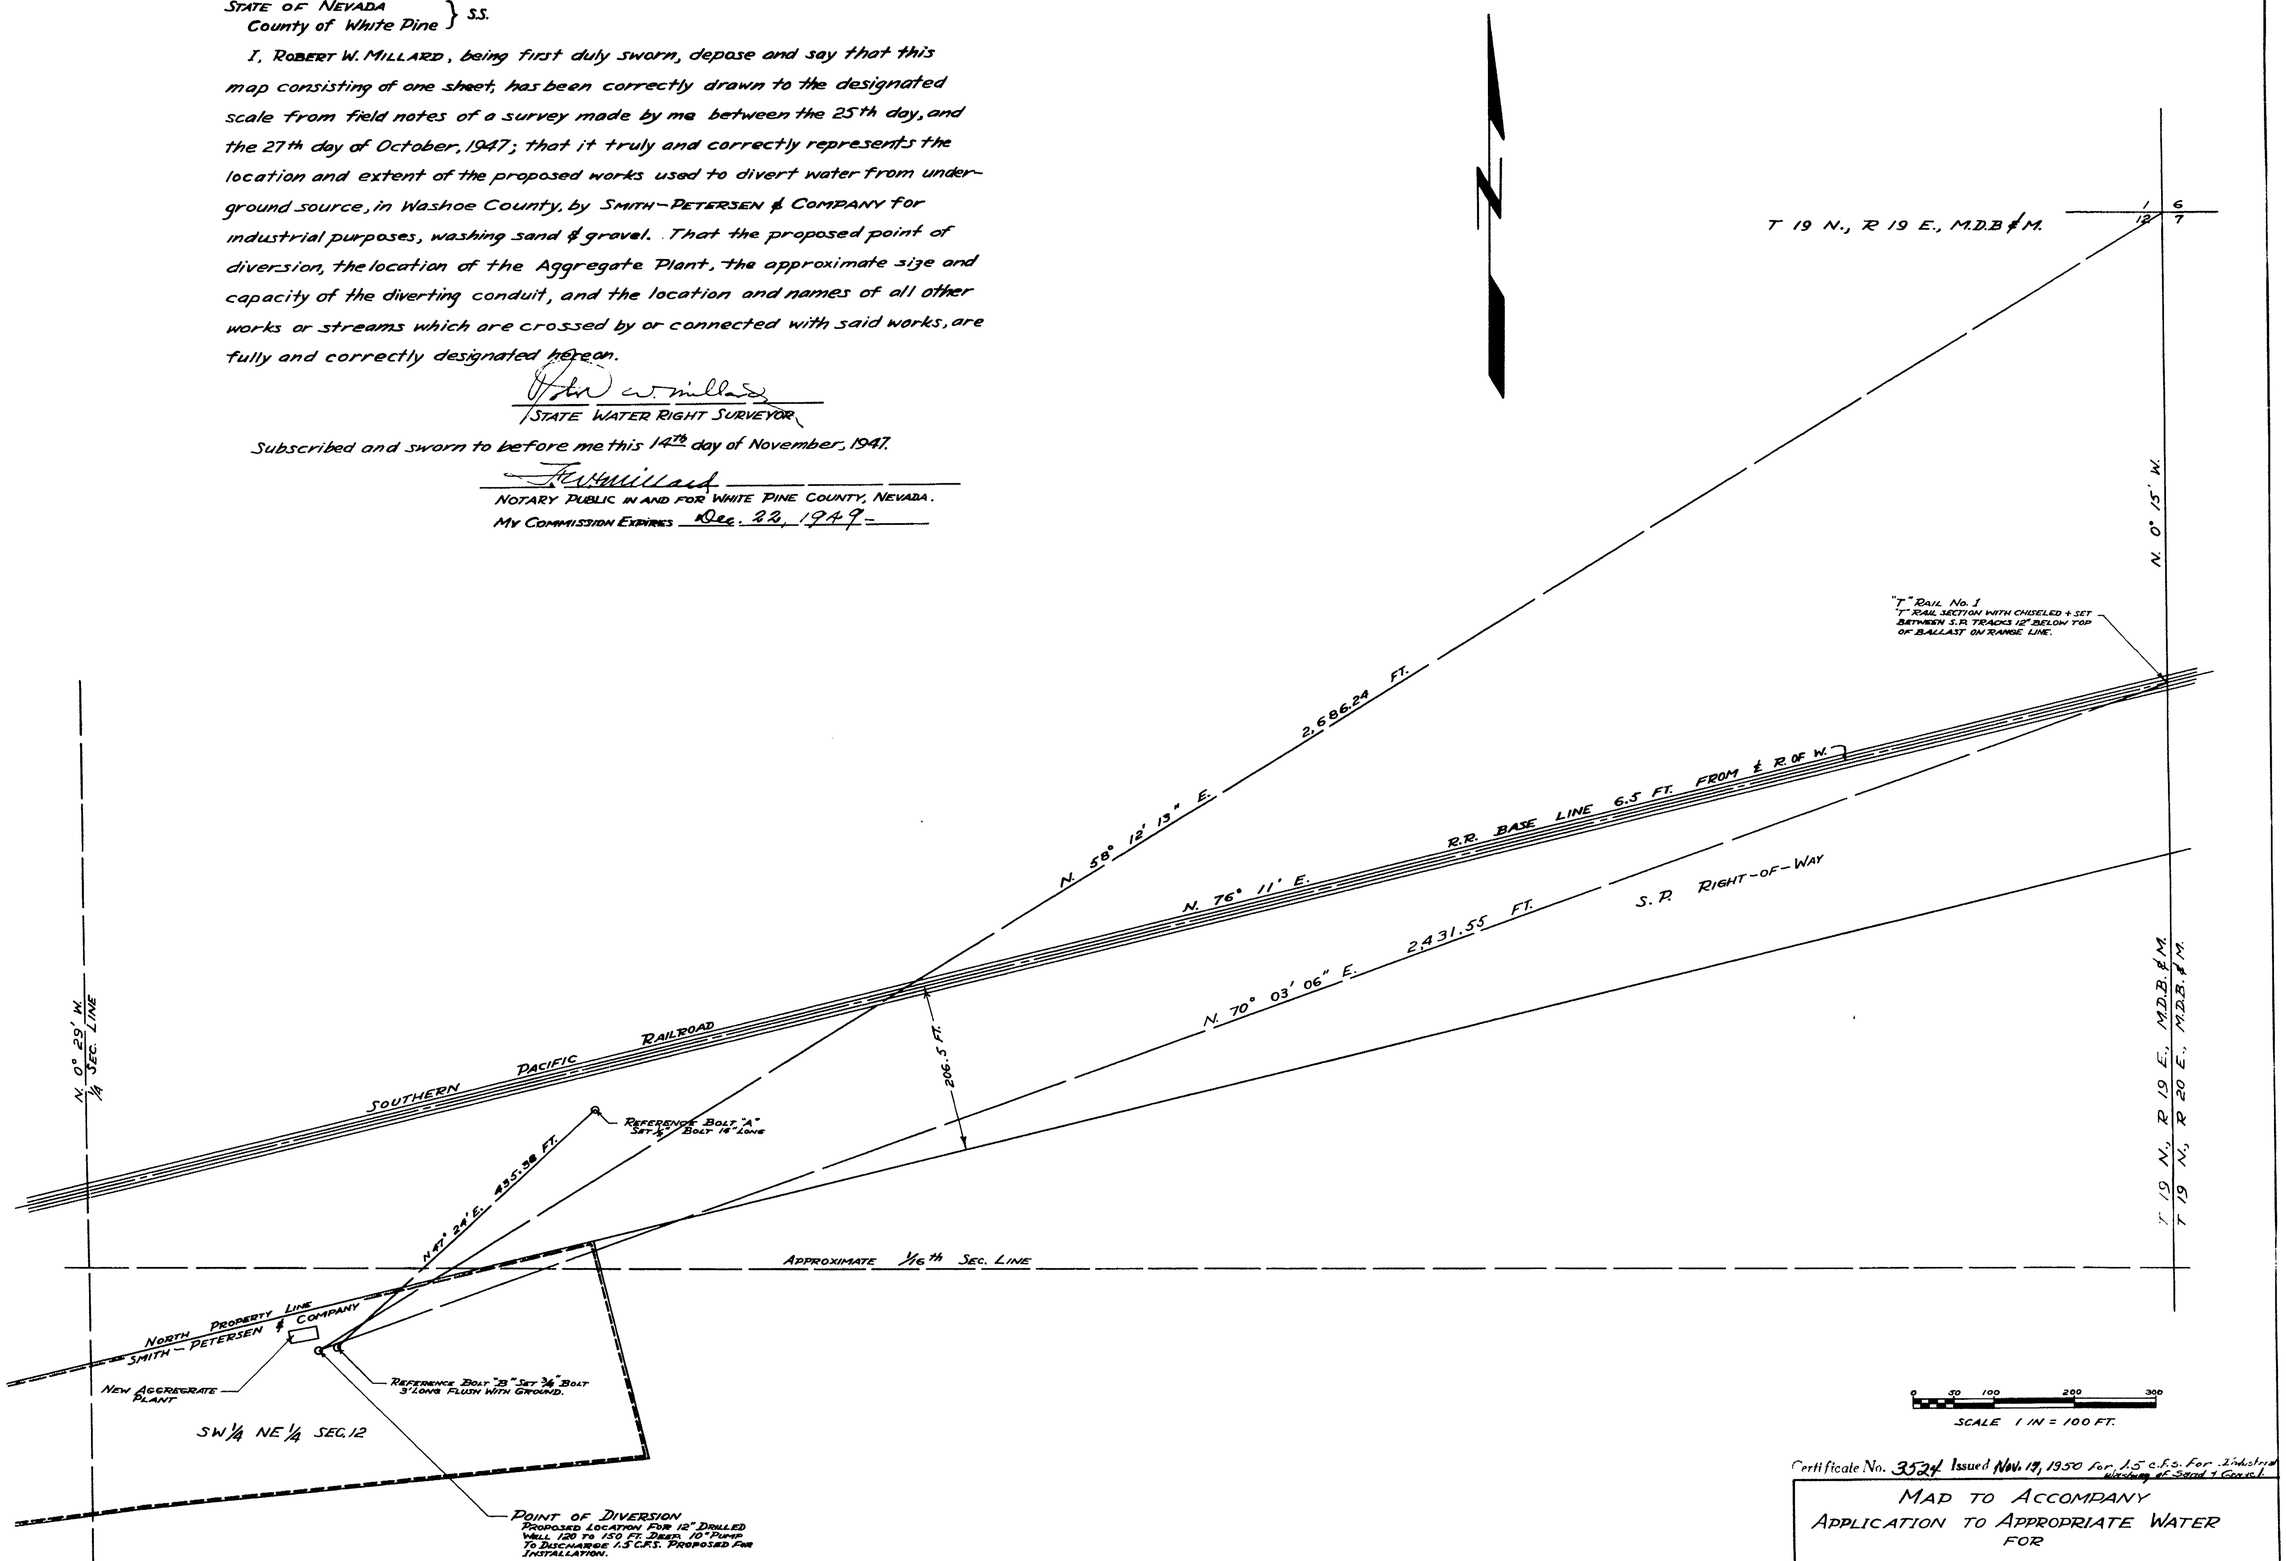

Certificate No. 3524 Issued Nov. 19, 1950 for 1.5 c.f.s. For Industrial Washing of Sand + Gravel

MAP TO ACCOMPANY
APPLICATION TO APPROPRIATE WATER
FOR
INDUSTRIAL PURPOSES. WASHING SAND & GRAVEL
BY SMITH - PETERSEN & COMPANY
FROM
UNDERGROUND SOURCE

SURVEYED BY
NOVEMBER 14, 1947.

F.W. MILLARD & SON
ELY NEVADA

FILED
November 22, 1947
STATE ENGINEER'S OFFICE

11874