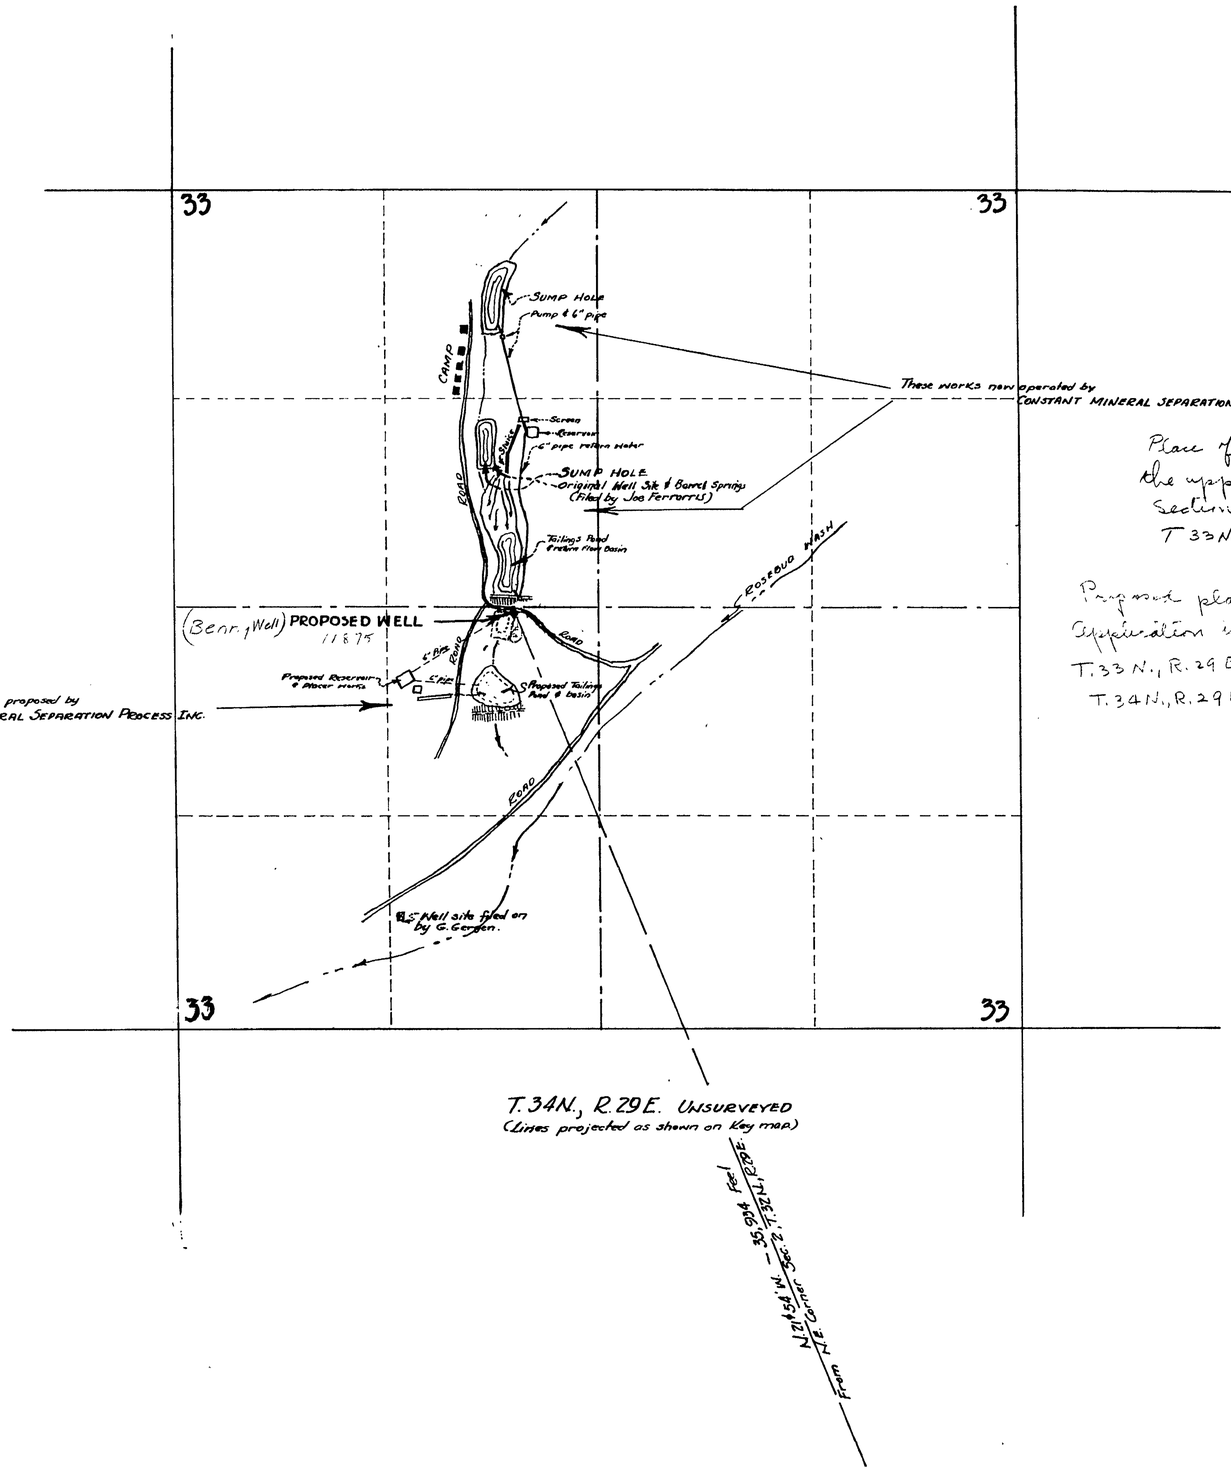

Place of use according to the application
Sections 3, 4, 5 and 8
T 33 N., R 29 E

Proposed place of use according to the application is in Sec 3, 4, 5 and 6
T. 33 N., R. 29 E and sections 31, 32, 33 and 34
T. 34 N., R. 29 E., M. D. B. & M.

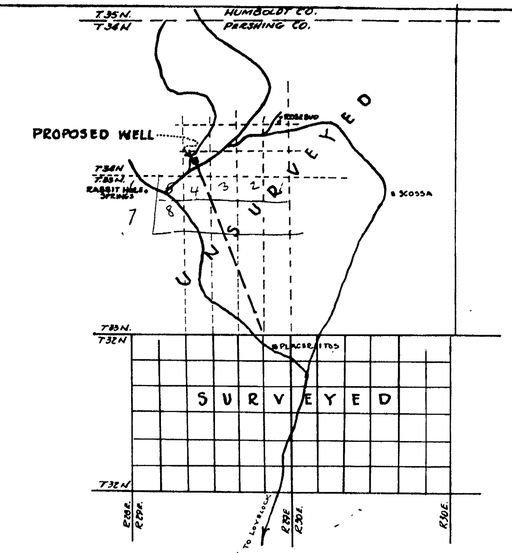

KEY MAP

Showing method used in projecting subdivision lines on unsurveyed lands.
Scale 1" = 3 mi.

N

STATE OF NEVADA }
COUNTY OF PERSHING } SS

I, Robert S. Leighton, being first duly sworn depose and say that this map has been correctly drawn to the designated scale from field notes of a survey made by me on Sept. 18, 1947 & Jan. 29 & 30, 1939; that it truly & correctly represents the location & extent of proposed works to develop water from and underground source near Barrel Springs in Pershing County, Nevada by CONSTANT MINERAL SEPARATION PROCESS INC.

Robert S. Leighton
STATE WATER RIGHT SURVEYOR.

Subscribed & sworn before me this 29th day of Sept., 1947.

Mary Ellen Marucci
NOTARY PUBLIC IN AND FOR PERSHING CO., NEV.

500 0 500 1000 1500 2000
SCALE 1" : 500'

FILED
October 8, 1947
STATE ENGINEER'S OFFICE

MAP TO ACCOMPANY
APPLICATION TO APPROPRIATE
WATER FOR PLACER MINING & MILLING BY
CONSTANT MINERAL SEPARATION
PROCESS, INC. — FROM AN
UNDERGROUND SOURCE.

Filed Under → 11875 18274