application also includes sect 28 as place of use

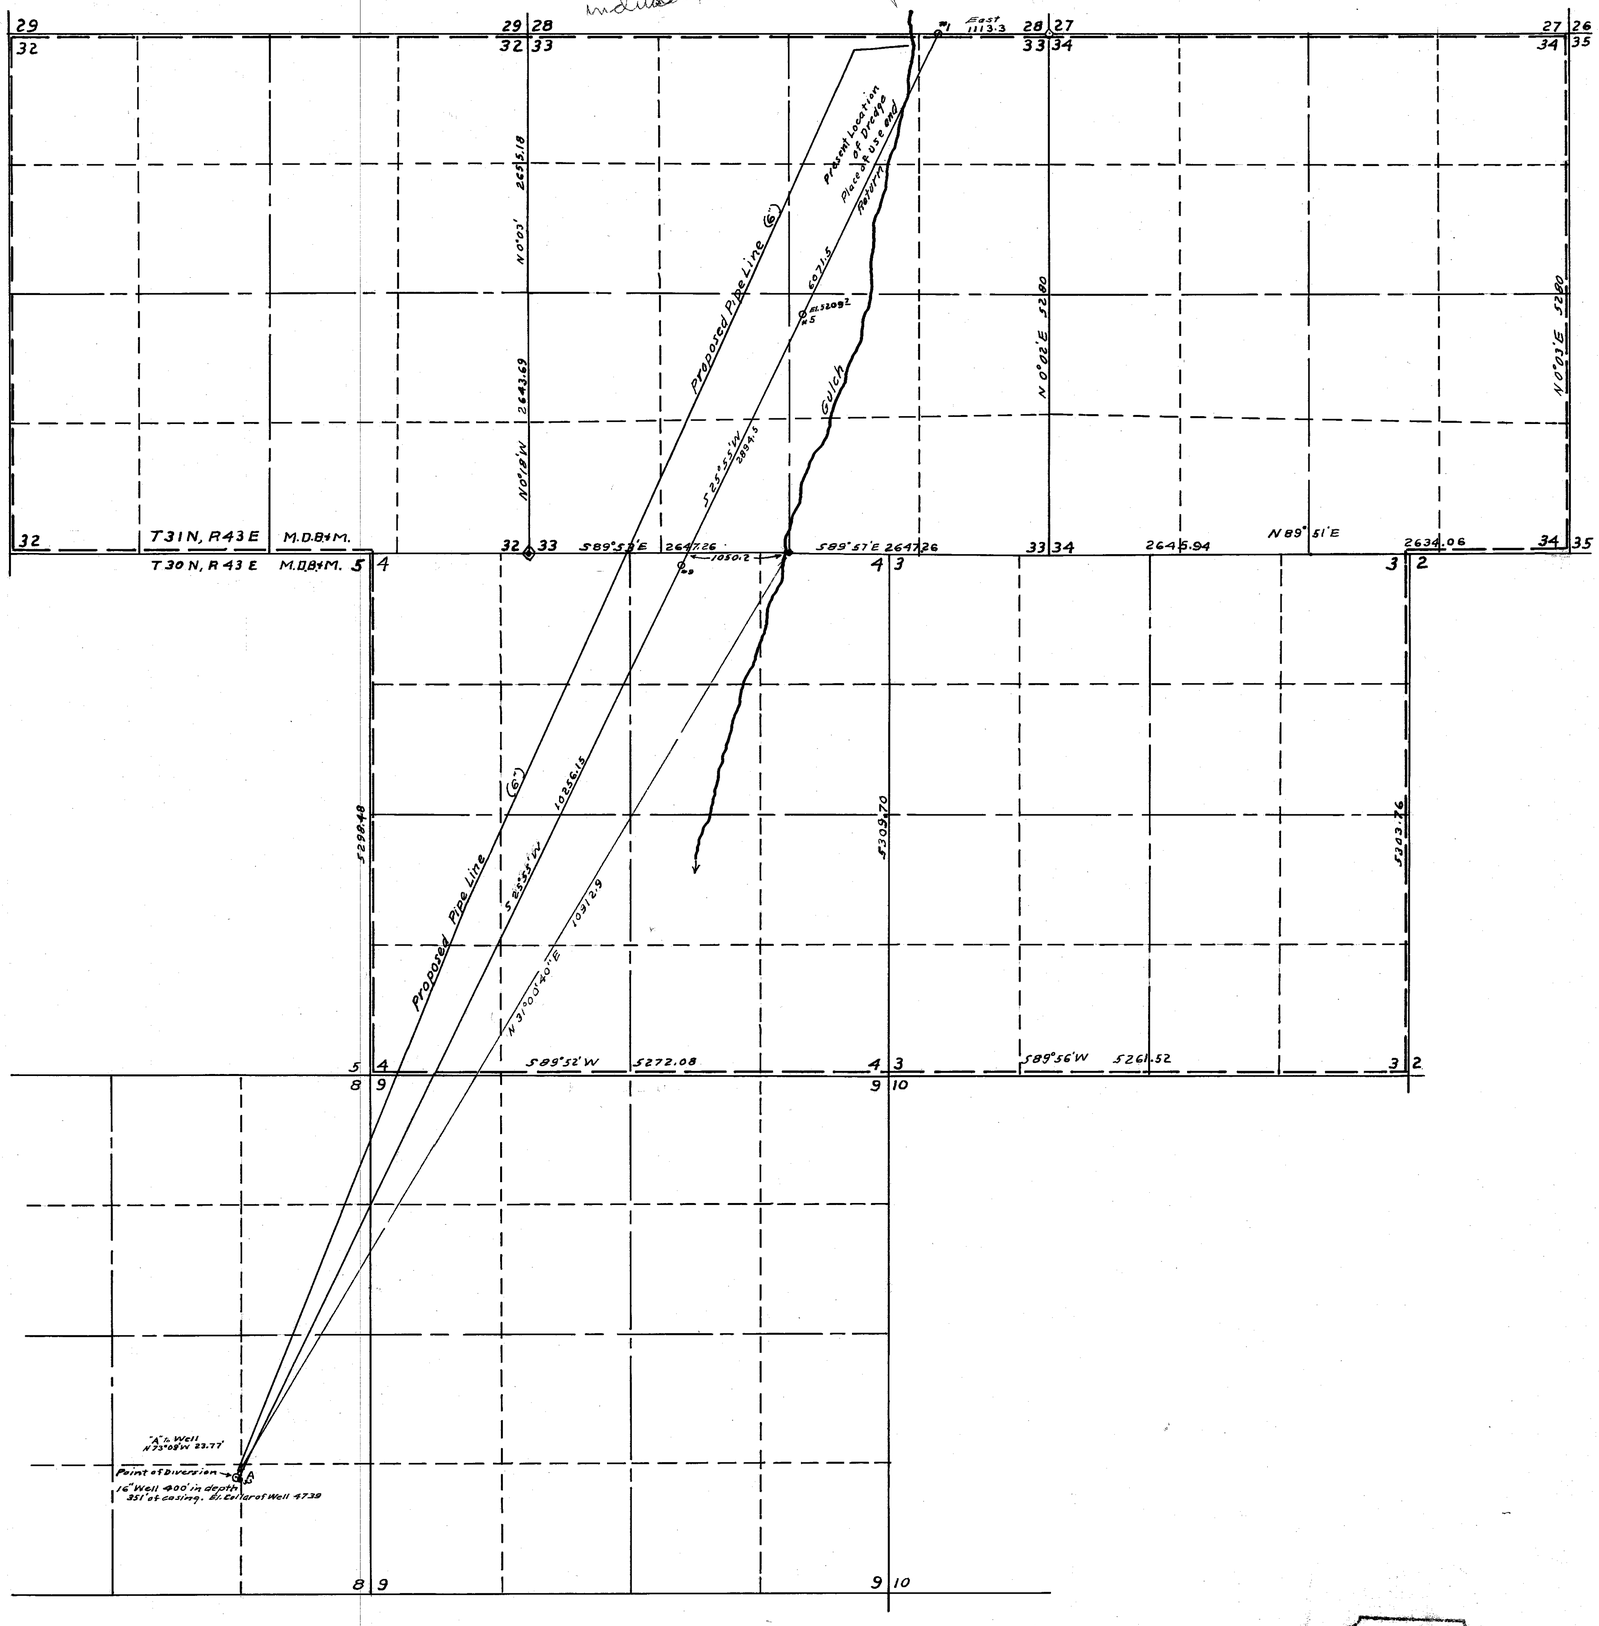

STATE OF NEVADA
COUNTY OF HUMBOLDT } SS

I, W. A. Wentz, being first duly sworn, depose and say that this map consisting of one sheet has been correctly drawn to the designated from field notes of a survey made by me between the 14th day of July, and the 15th day of July, 1947; that it truly and correctly represents the location and extent of the proposed works used to divert water from well in Humboldt County, by James O. Greenan, for mining purposes. That the proposed point of diversion and return, the location of the mine, the approximate size and and capacity of the diverting conduit, and the location and names of all other works or streames which are crossed by or connected with said works, are fully and correctly designated hereon.

W. A. Wentz
State Water Right Surveyor

Subscribed and sworn to before me this 4 day of August 1947

Bessie Jurmann
Notary Public
day

100 0 100 200 300 500 700 900 1100 1300 1500 1700 1900 2100 2300 2500 2700 2900 3100

Certificate No. 3503 Issued Sept. 1, 1950 for 3.50 c.f.s.

MAP

TO ACCOMPANY APPLICATION TO APPROPRIATE WATER FOR MINING BY JAMES O. GREENAN FROM UNDERGROUND SOURSES

FILED
August 15, 1947
STATE ENGINEER'S OFFICE

85095T 83872T [redacted] 76283 76282 [redacted] 63707 11876