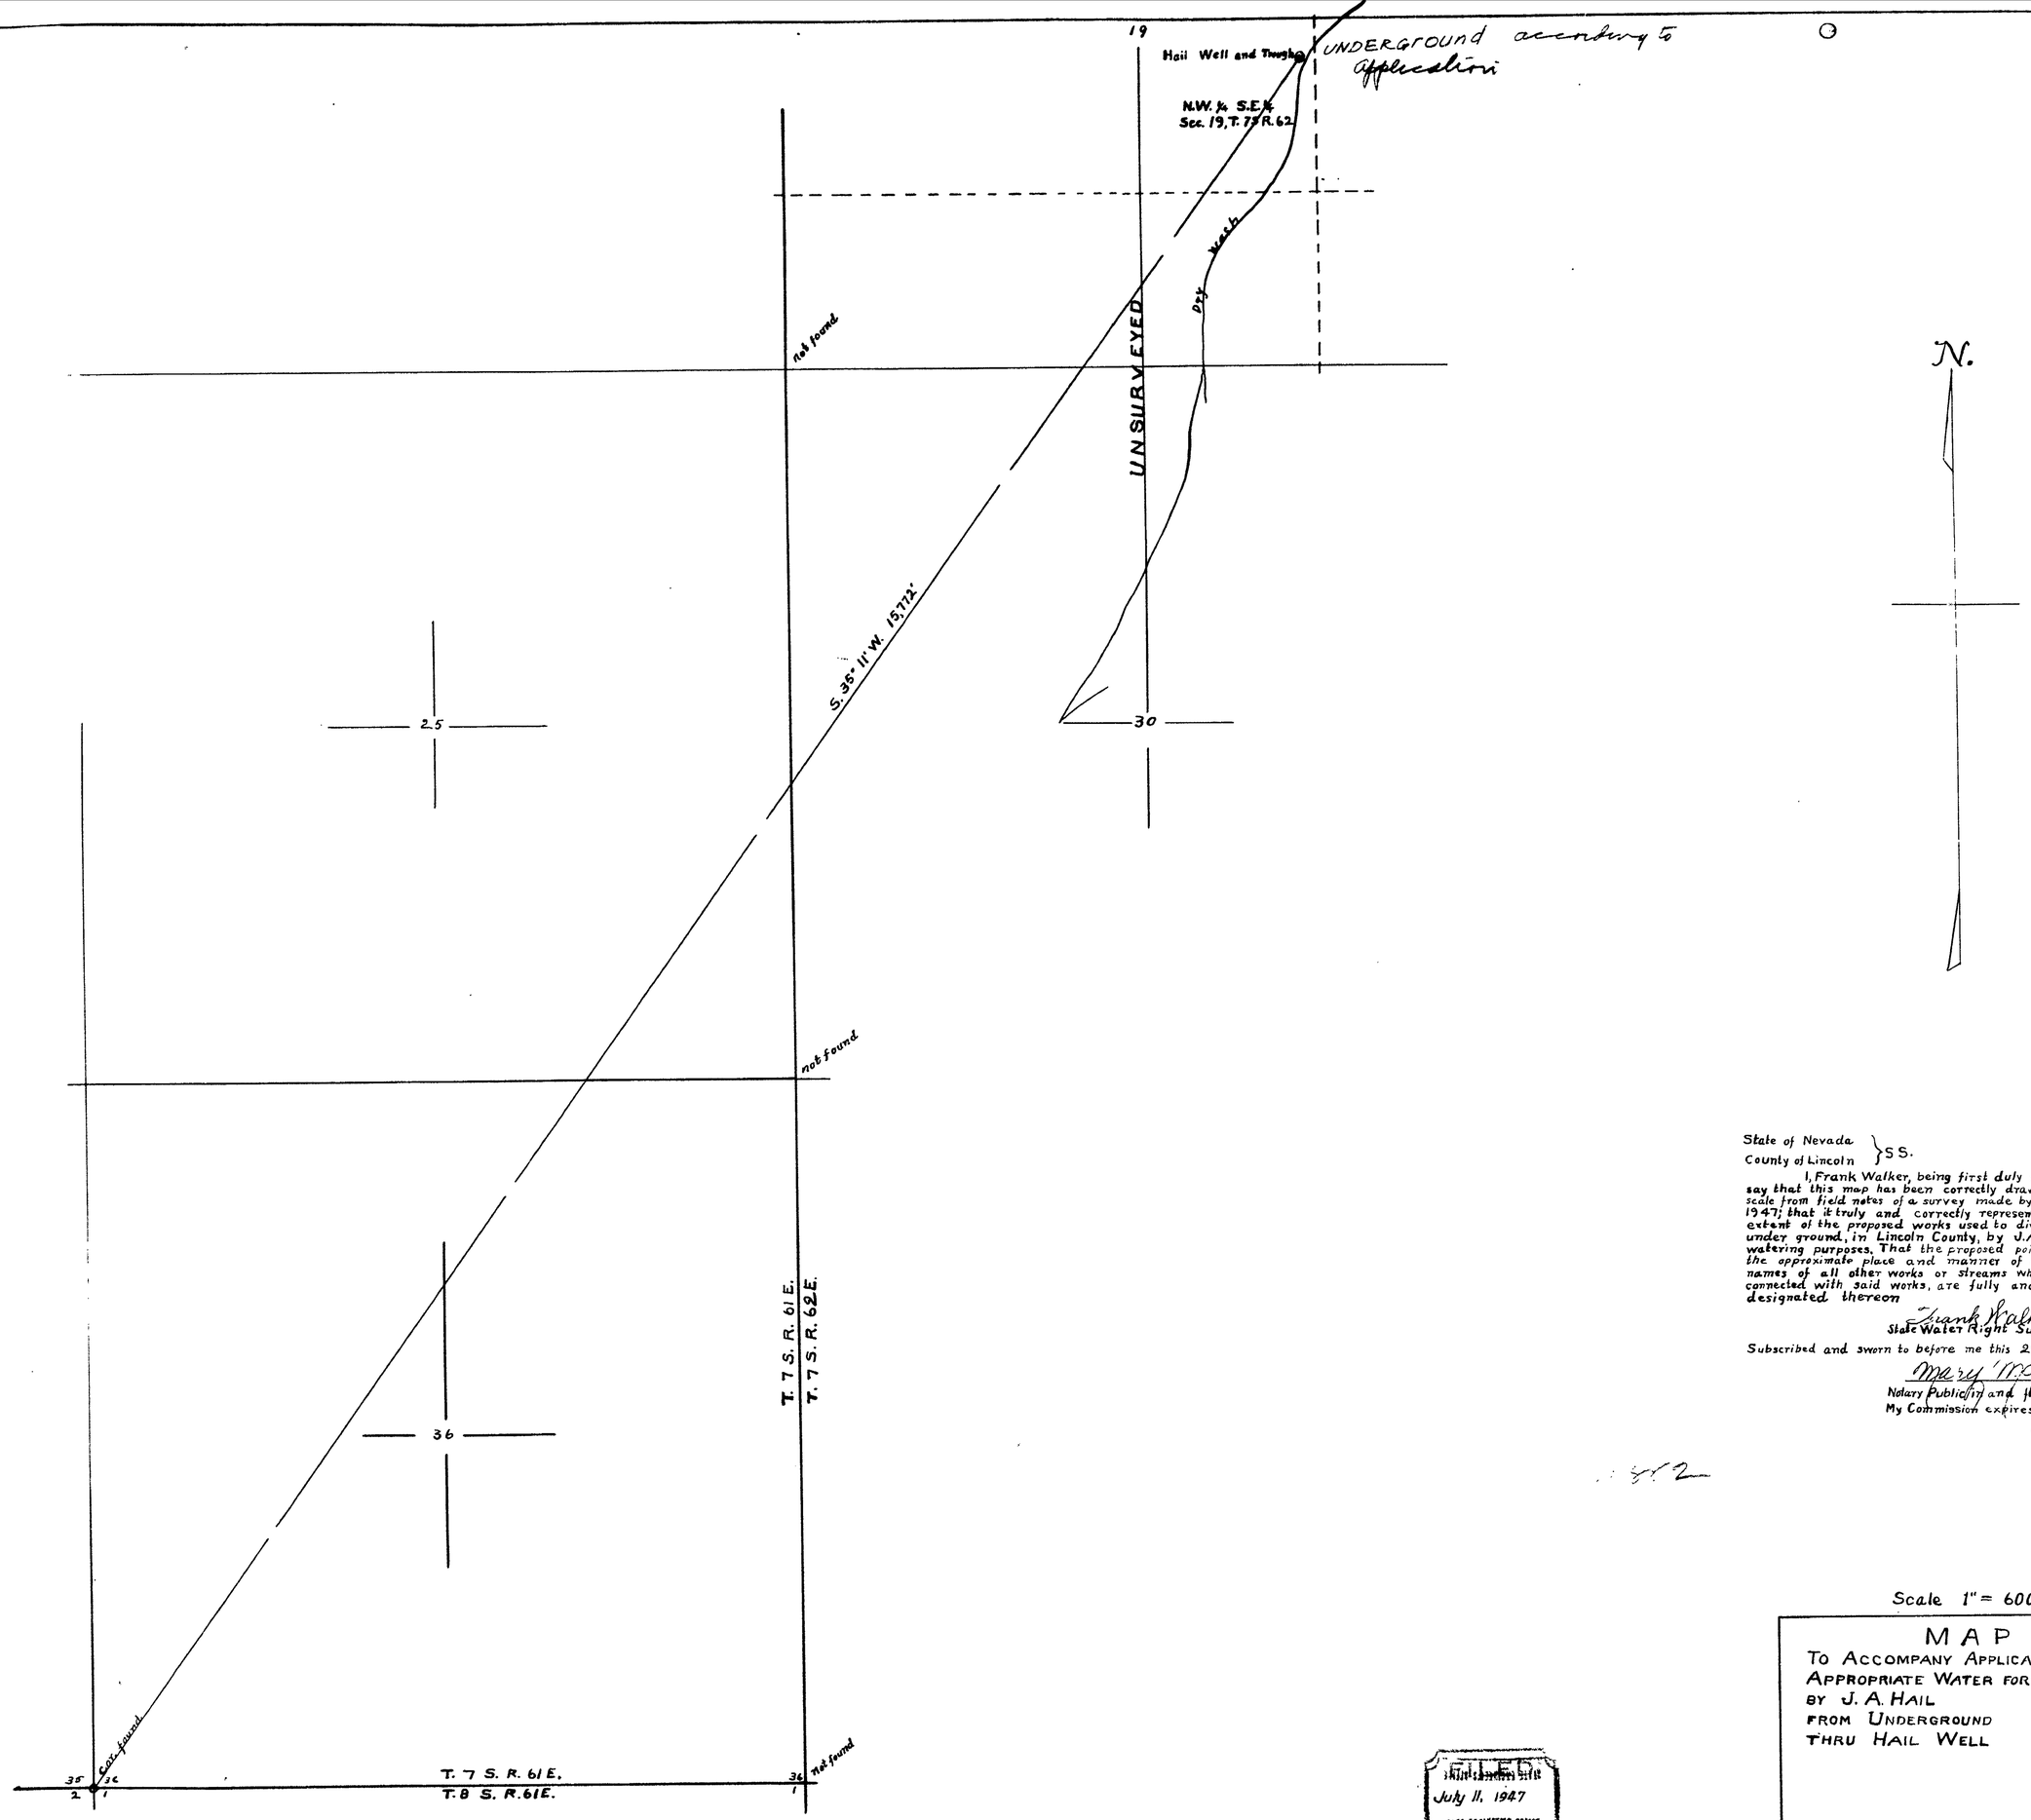

State of Nevada
County of Lincoln } S S.

I, Frank Walker, being first duly sworn, depose and say that this map has been correctly drawn to the designated scale from field notes of a survey made by me on June 10-12, 1947, that it truly and correctly represents the location and extent of the proposed works used to divert water from under ground, in Lincoln County, by J. A. Hail, for Stock-watering purposes. That the proposed point of diversion the approximate place and manner of use, the location an names of all other works or streams which are crossed by connected with said works, are fully and correctly designated thereon

Frank Walker
State Water Right Surveyor

Subscribed and sworn to before me this 28 day of June 1947

Mary Mea
Notary Public in and for Lincoln County, Nev.
My Commission expires June 1, 1951

Scale 1" = 600'

MAP
TO ACCOMPANY APPLICATION TO
APPROPRIATE WATER FOR STOCKWATERING
BY J. A. HAIL
FROM UNDERGROUND
THRU HAIL WELL

FILED
July 11, 1947
State Engineer

11882