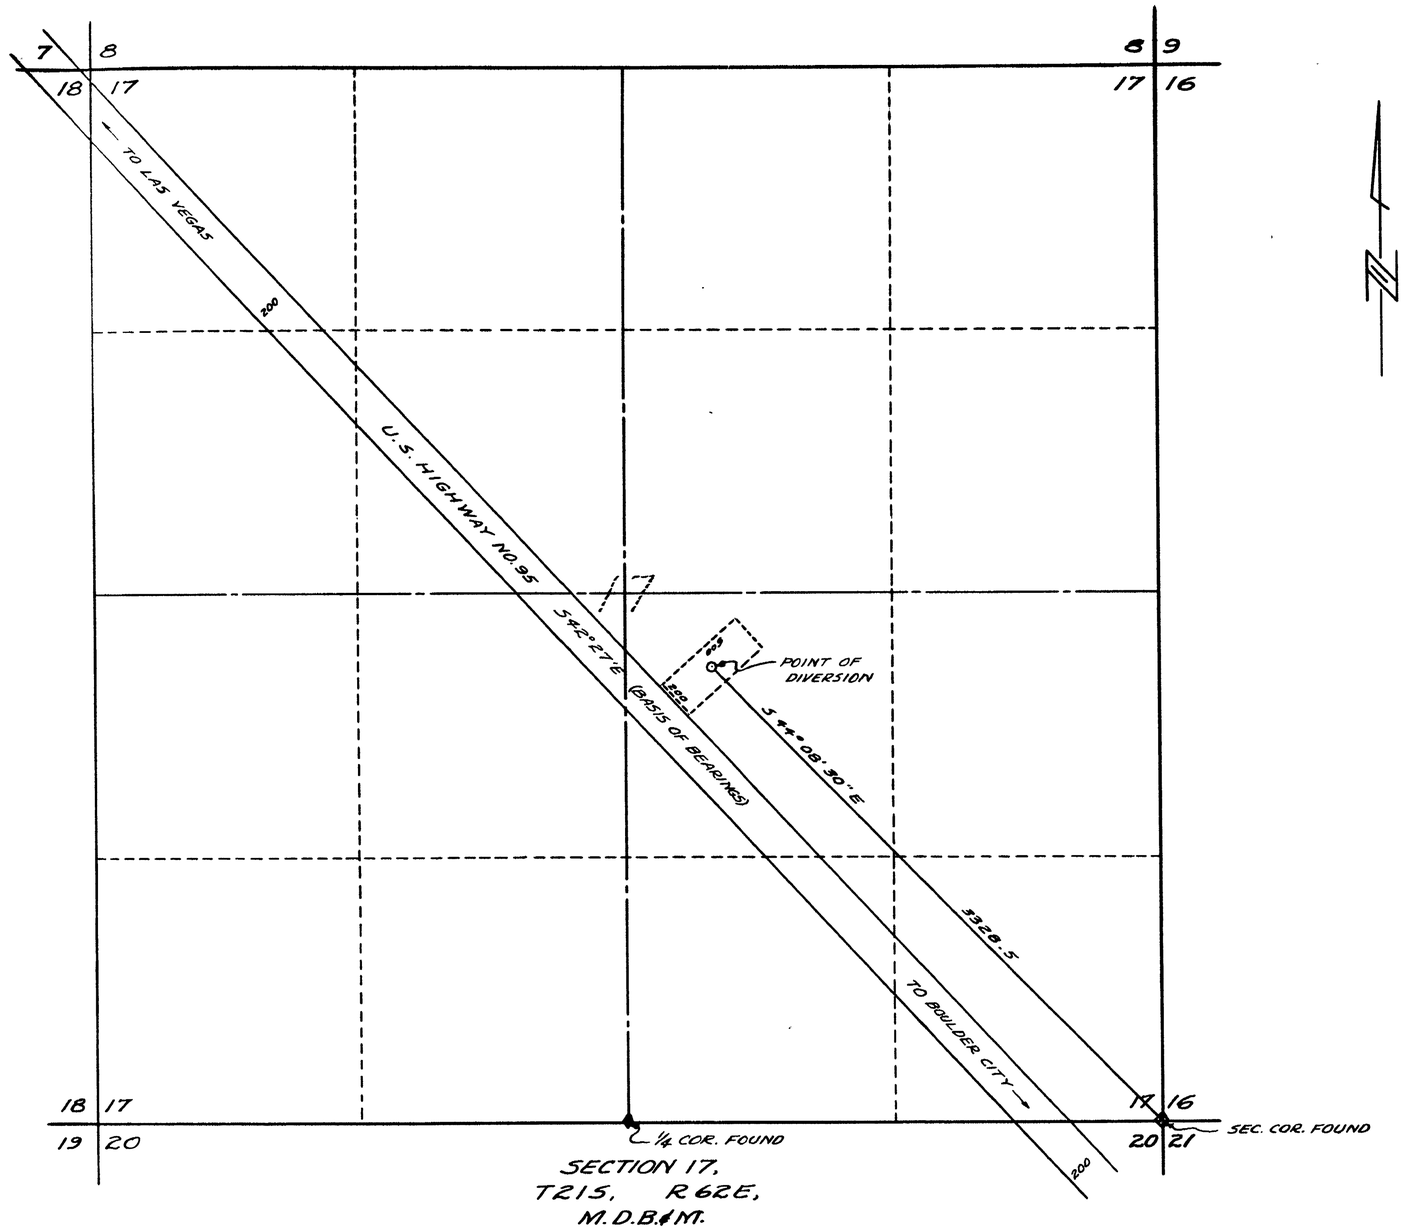

STATE OF NEVADA }
COUNTY OF CLARK } S.S.

I, FRANK D. RATHBUN, BEING FIRST DULY SWORN, DEPOSE AND SAY THAT THIS MAP, CONSISTING OF ONE SHEET, HAS BEEN CORRECTLY DRAWN TO THE DESIGNATED SCALE FROM FIELD NOTES OF A SURVEY MADE BY ME AND COMPLETED ON THE 11TH DAY OF JUNE, 1947. THAT IT TRULY AND CORRECTLY REPRESENTS THE PROPOSED LOCATION AND EXTENT OF THE WORKS USED TO DIVERT WATER FROM LAS VEGAS ARTESIAN BASIN, COUNTY OF CLARK, STATE OF NEVADA, BY HAROLD J. AND DOROTHY V. FISH, FOR QUASI-MUNICIPAL AND DOMESTIC USE. THAT THE PROPOSED POINT OF DIVERSION, THE APPROXIMATE LOCATION AND SIZE OF THE DIVERTING CHANNEL, ALL RESERVOIRS OR BASINS, THE LOCATION AND NAMES OF ALL OTHER WORKS WHICH WILL CROSS OR CONNECT WITH THE PROPOSED WORKS ARE FULLY AND CORRECTLY REPRESENTED THEREON.

Frank D. Rathbun
STATE WATER RIGHT SURVEYOR

SUBSCIBED AND SWORN TO BEFORE ME THIS 23RD DAY OF JUNE 1947

Louis R. Gregory
NOTARY PUBLIC IN AND FOR CLARK COUNTY, NEVADA.

MY COMMISSION EXPIRES DEC. 30, 1950.

0 60 200 400 600 1200 1800 2400
SCALE

MAP TO ACCOMPANY
APPLICATION TO APPROPRIATE WATER
BY
HAROLD J. & DOROTHY V. FISH
FOR
QUASI-MUNICIPAL & DOMESTIC USE
FROM
LAS VEGAS ARTESIAN BASIN
CLARK COUNTY - NEVADA

FILED
JUNE 25, 1947
STATE ENGINEER'S OFFICE

OFFICE OF
FRANK D. RATHBUN & SON
REGISTERED PROF. ENGINEERS
LAS BECKLEY BLDG. LAS VEGAS, NEV.
F.B. 25 P. 56

11884