T.22S., R.63E., M.D.B&M.

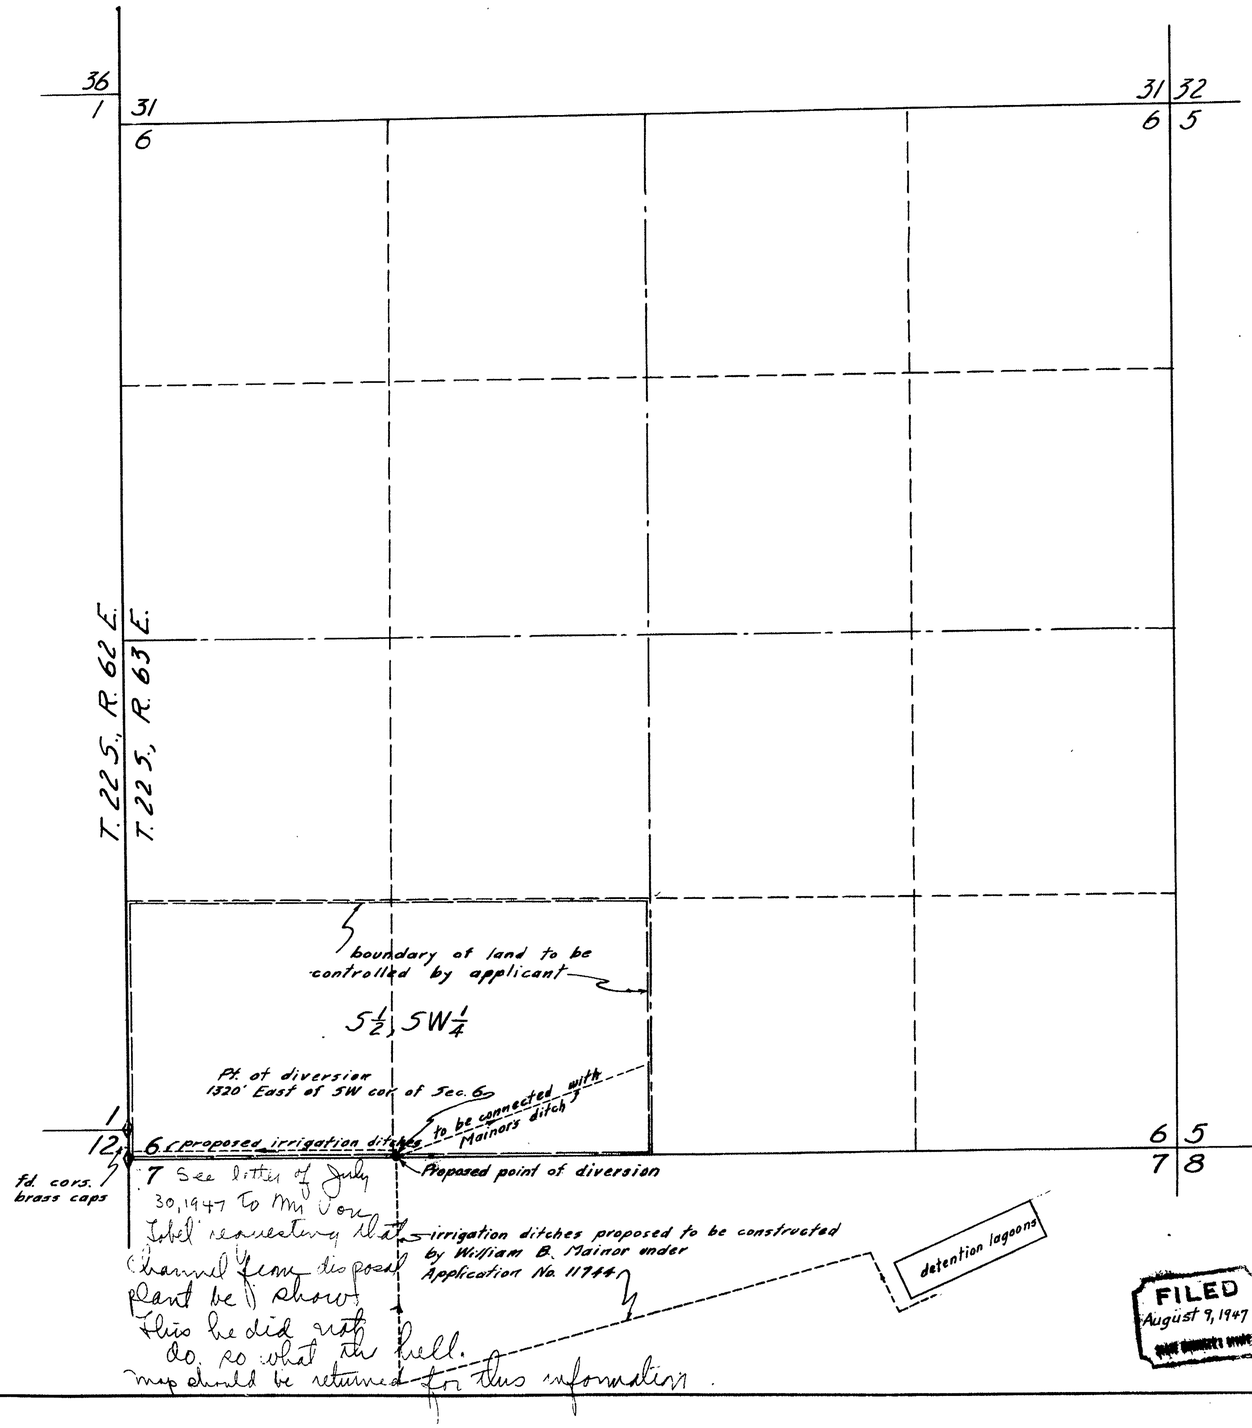

STATE OF NEVADA }
County of Clark, } ss.

I, GEORGE VON TOBEL, being first duly sworn, depose and say that this map, consisting of one sheet, has been correctly drawn to the designated scale from field notes of a survey made by me on the 23rd day of June, 1947; that it truly and correctly represents the location and extent of the proposed works used to divert water from HENDERSON DISPOSAL PLANT, in CLARK COUNTY, by FRANCIS R. HEHER for irrigation and domestic use. That the point of diversion, approximate location and size of diverting channel or other conduit, the place and manner of use and the names and location of all other works or streams which are crossed by or connected with the said works, are fully and correctly designated thereon.

George Von Tobel
STATE WATER RIGHT SURVEYOR

Subscribed and sworn to before me this 10th day of July, 1947.

Pauline Hofmann
NOTARY PUBLIC IN AND FOR CLARK COUNTY, NEVADA

My commission expires April 7, 1951

0 200 400 800 1200 1600
Scale: 1" = 400'

FILED
August 9, 1947
STATE ENGINEER'S OFFICE

MAP TO ACCOMPANY
APPLICATION NO. 11887
TO APPROPRIATE WATER
FOR IRRIGATION
BY
FRANCIS R. HEHER
FROM
HENDERSON DISPOSAL EFFLUENT

11887