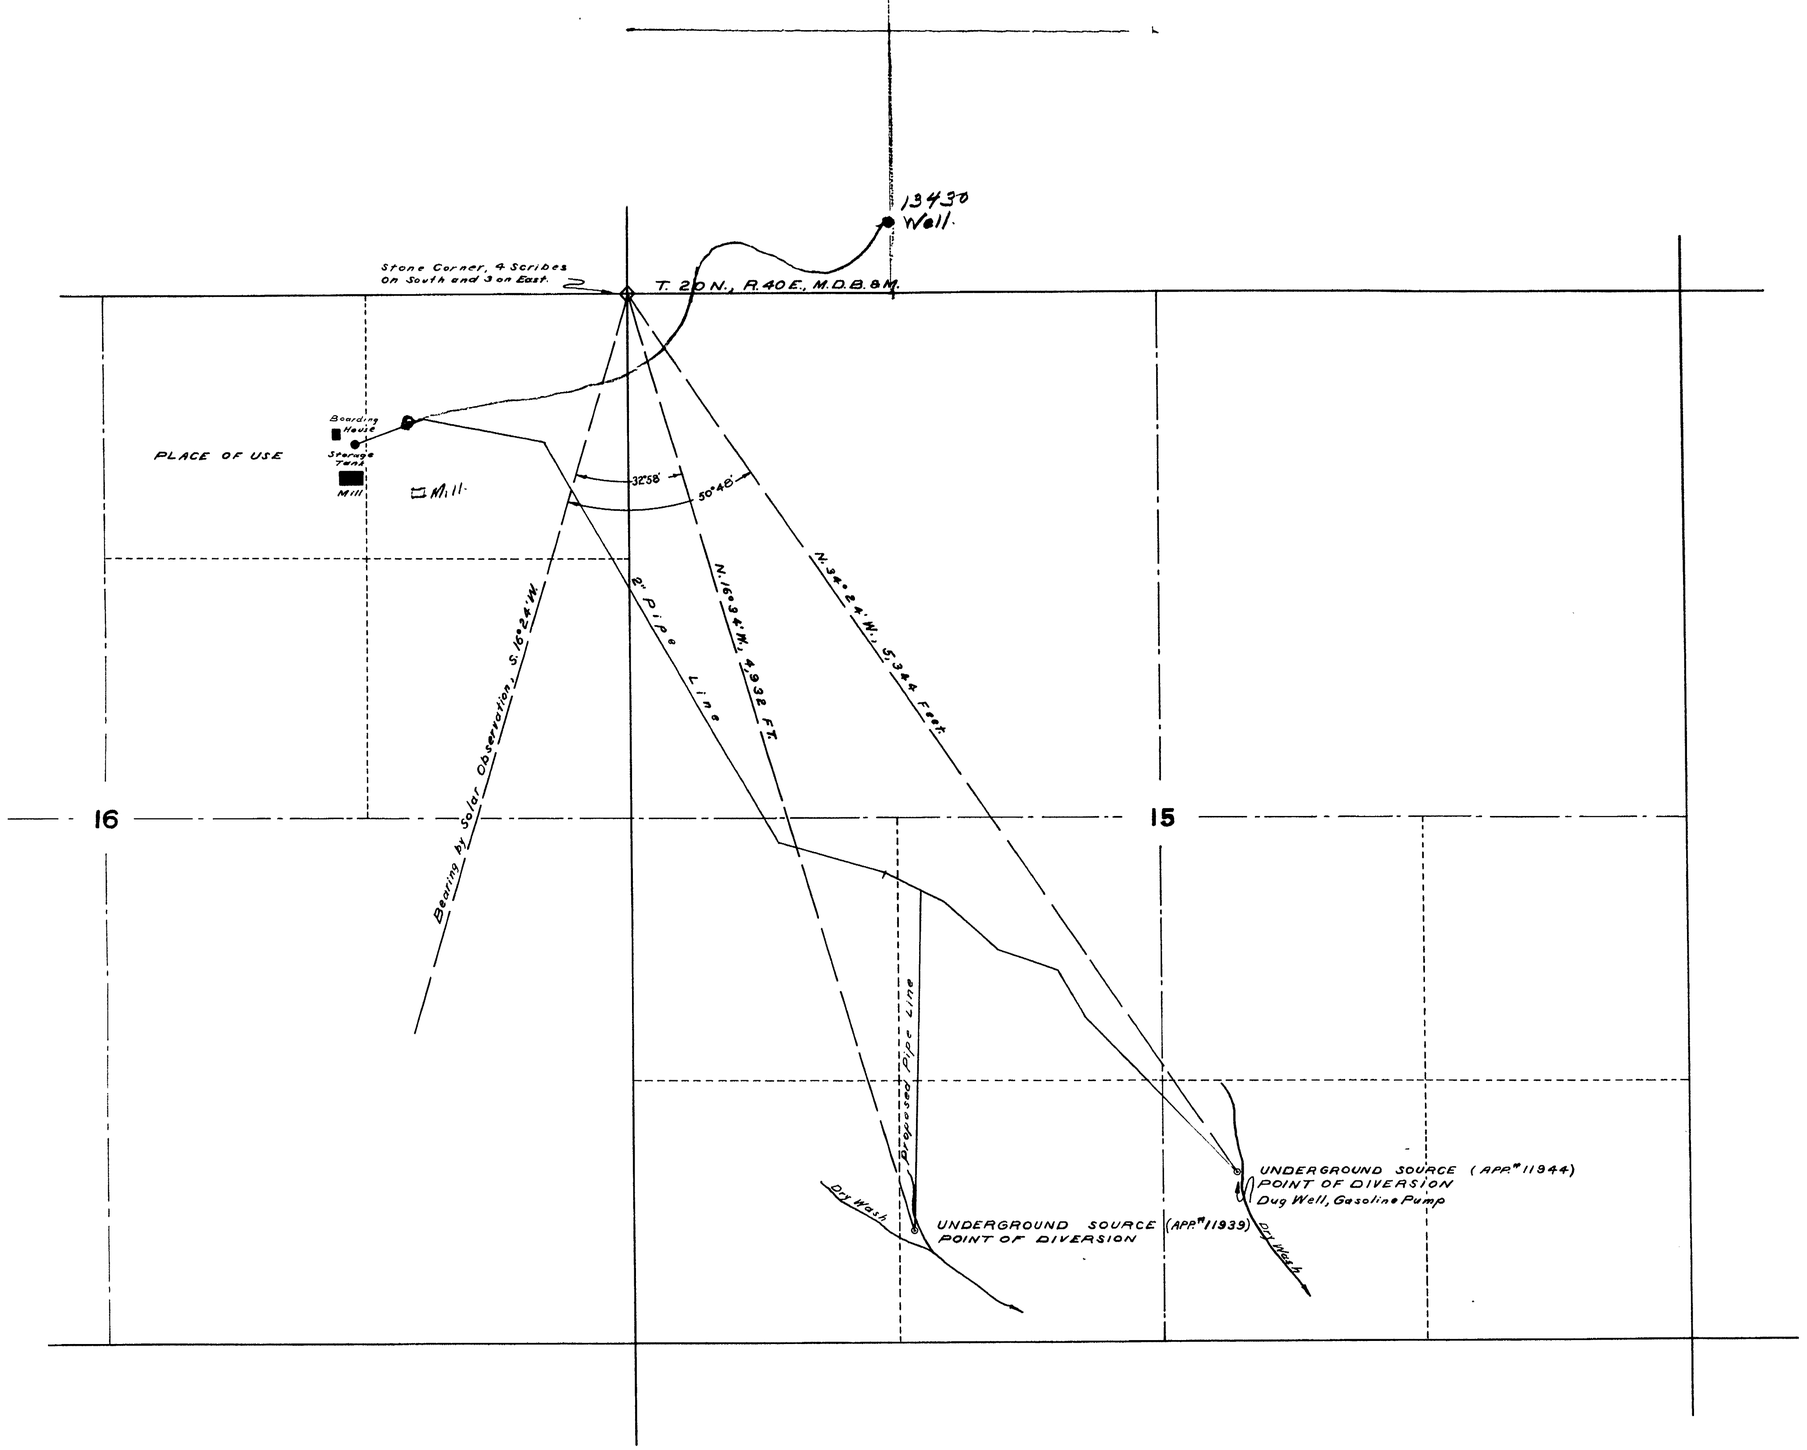

STATE OF NEVADA, } S.S.
County of Esmeralda

I, William H. Hisle, being first duly sworn, depose and say that this map, consisting of one sheet, has been correctly drawn to the designated scale from field notes of a survey made by me on the 26th day of November, 1947; that it truly and correctly represents the location and extent of the proposed works used to divert water from an Underground Source, in Lander County, by Re Organized Silver King Divide Mining Company, for mining, milling and domestic purposes. That the proposed point of diversion, the location of the mine and mill, the approximate size of the diverting conduit, and the location and names of all other works or streams which are crossed by or connected with the said works, are fully and correctly designated hereon.

William H. Hisle
State Water Right Surveyor.

Subscribed and sworn to before me this 29th day of November, 1947.

Notary Public in and for Esmeralda County, Nevada.

SCALE: 1 IN. = 400 FT.

0 FT. 100 200 300 400 800 1200 1600

11944 3406 Feb. 20, 1950 for 0.0245 c.f.s. for Mining, Milling & Dom.

FILED
December 3, 1947
ENGINEER'S OFFICE

MAP TO ACCOMPANY APPLICATION TO APPROPRIATE WATER FOR MINING, MILLING, & DOMESTIC PURPOSE BY RE ORGANIZED SILVER KING DIVIDE MINING COMPANY FROM AN UNDERGROUND SOURCE

11939—11944