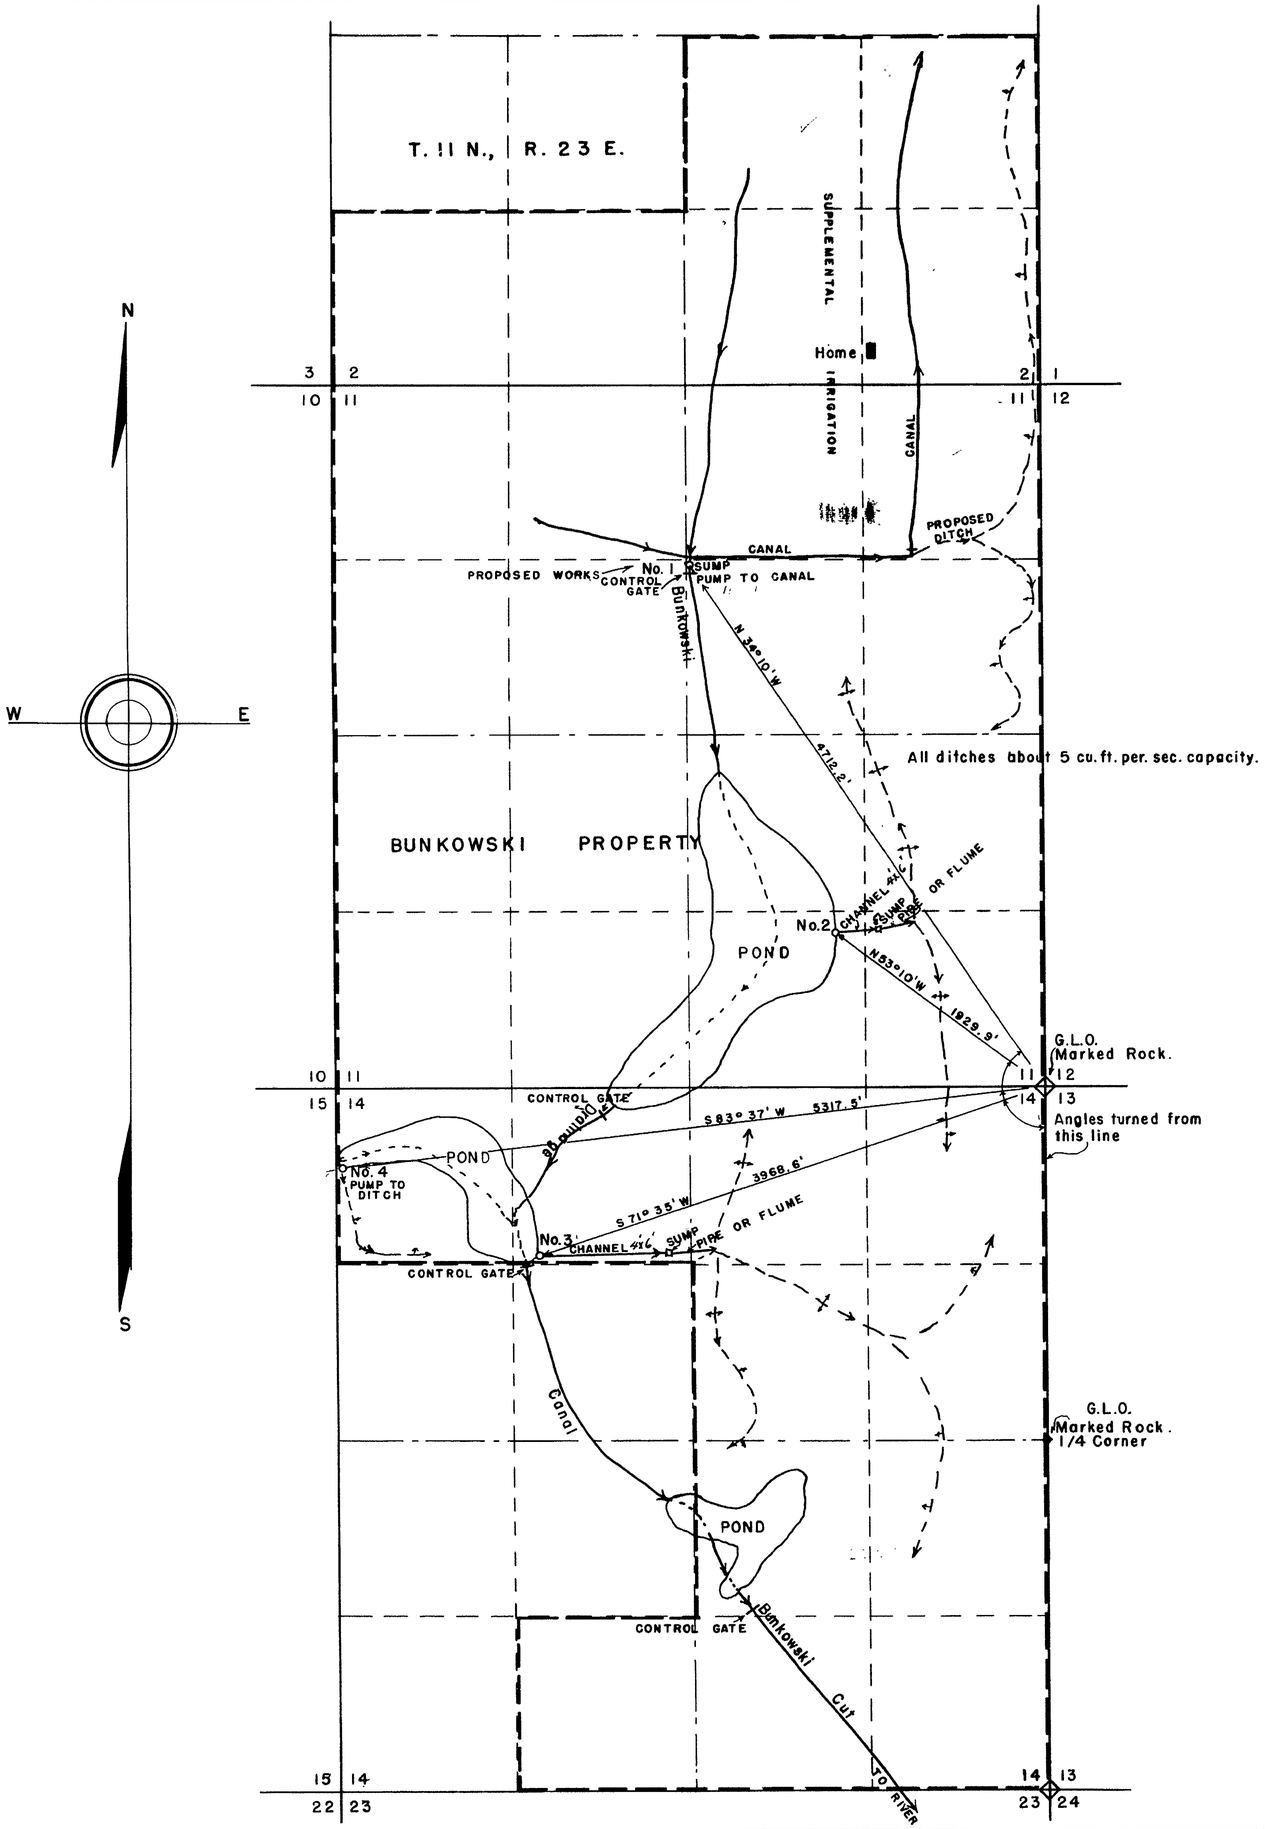

Sec.	Subdivision	Twship	Rge	proposed Cultivated acreage	Discription of culture	Date of first culture
2	NW 1/4 NE 1/4	11 N	23 E	24	alfalfa	
"	SW 1/4 "	"	"	29	"	
"	NE 1/4 "	"	"	35	alfalfa & sagebrush	
"	SE 1/4 "	"	"	38	" "	
11	NE 1/4 NE 1/4	"	"	35	" "	
"	NW 1/4 "	"	"	36	alfalfa	
"	SW 1/4 "	"	"	36	meadow & sagebrush	
"	SE 1/4 "	"	"	35	" "	
"	NW 1/4 SE 1/4	"	"	21	" "	
"	SW 1/4 "	"	"	20	" "	
"	NE 1/4 "	"	"	33	Sagebrush	
"	SE 1/4 "	"	"	32	"	
14	NE 1/4 NE 1/4	"	"	32	"	
"	NW 1/4 "	"	"	40	"	
"	SW 1/4 "	"	"	40	"	
"	SE 1/4 "	"	"	25	"	
"	NE 1/4 SE 1/4	"	"	11	"	
"	NW 1/4 "	"	"	32	"	
"	NE 1/4 NW 1/4	"	"	29	meadow & sagebrush	
"	NW 1/4 "	"	"	17	" "	

STATE of NEVADA }
County of LYON } ss.

I, Walter G. Reid, being first duly sworn, depose and say that this map, consisting of 1 sheet, has been correctly drawn to the designated scale from field notes of a survey made by me between the 2nd. day of February and the 10th. day of February, 1948; that it truly and correctly represents the proposed location and extent of the works used to divert water from Bunkowski Drainage Canal, in Lyon County, by August Bunkowski, for irrigation purposes. That the proposed point of diversion, the approximate location and size of the diverting channel, all reservoirs or basins, the locations and size of all other works which will cross or connect with the proposed works, and the boundry of all lands, showing by 40-acre subdivisions the areas proposed to be irrigated, are fully and correctly designated thereon.

Walter G. Reid
State Water Right Surveyor

Subscribed and sworn to before me this 14th day of February, 1948

W. J. Hinkley
Notary Public in and for Storey County, Nevada.

SCALE — 1" = 600'

400 400 200 0 600 1200 1800 2400

FILED
February 18, 1948

MAP
TO ACCOMPANY APPLICATION
TO APPROPRIATE WATER
FOR IRRIGATION
BY AUGUST BUNKOWSKI FROM
BUNKOWSKI DRAINAGE CANAL

11951—12259—12260—12261