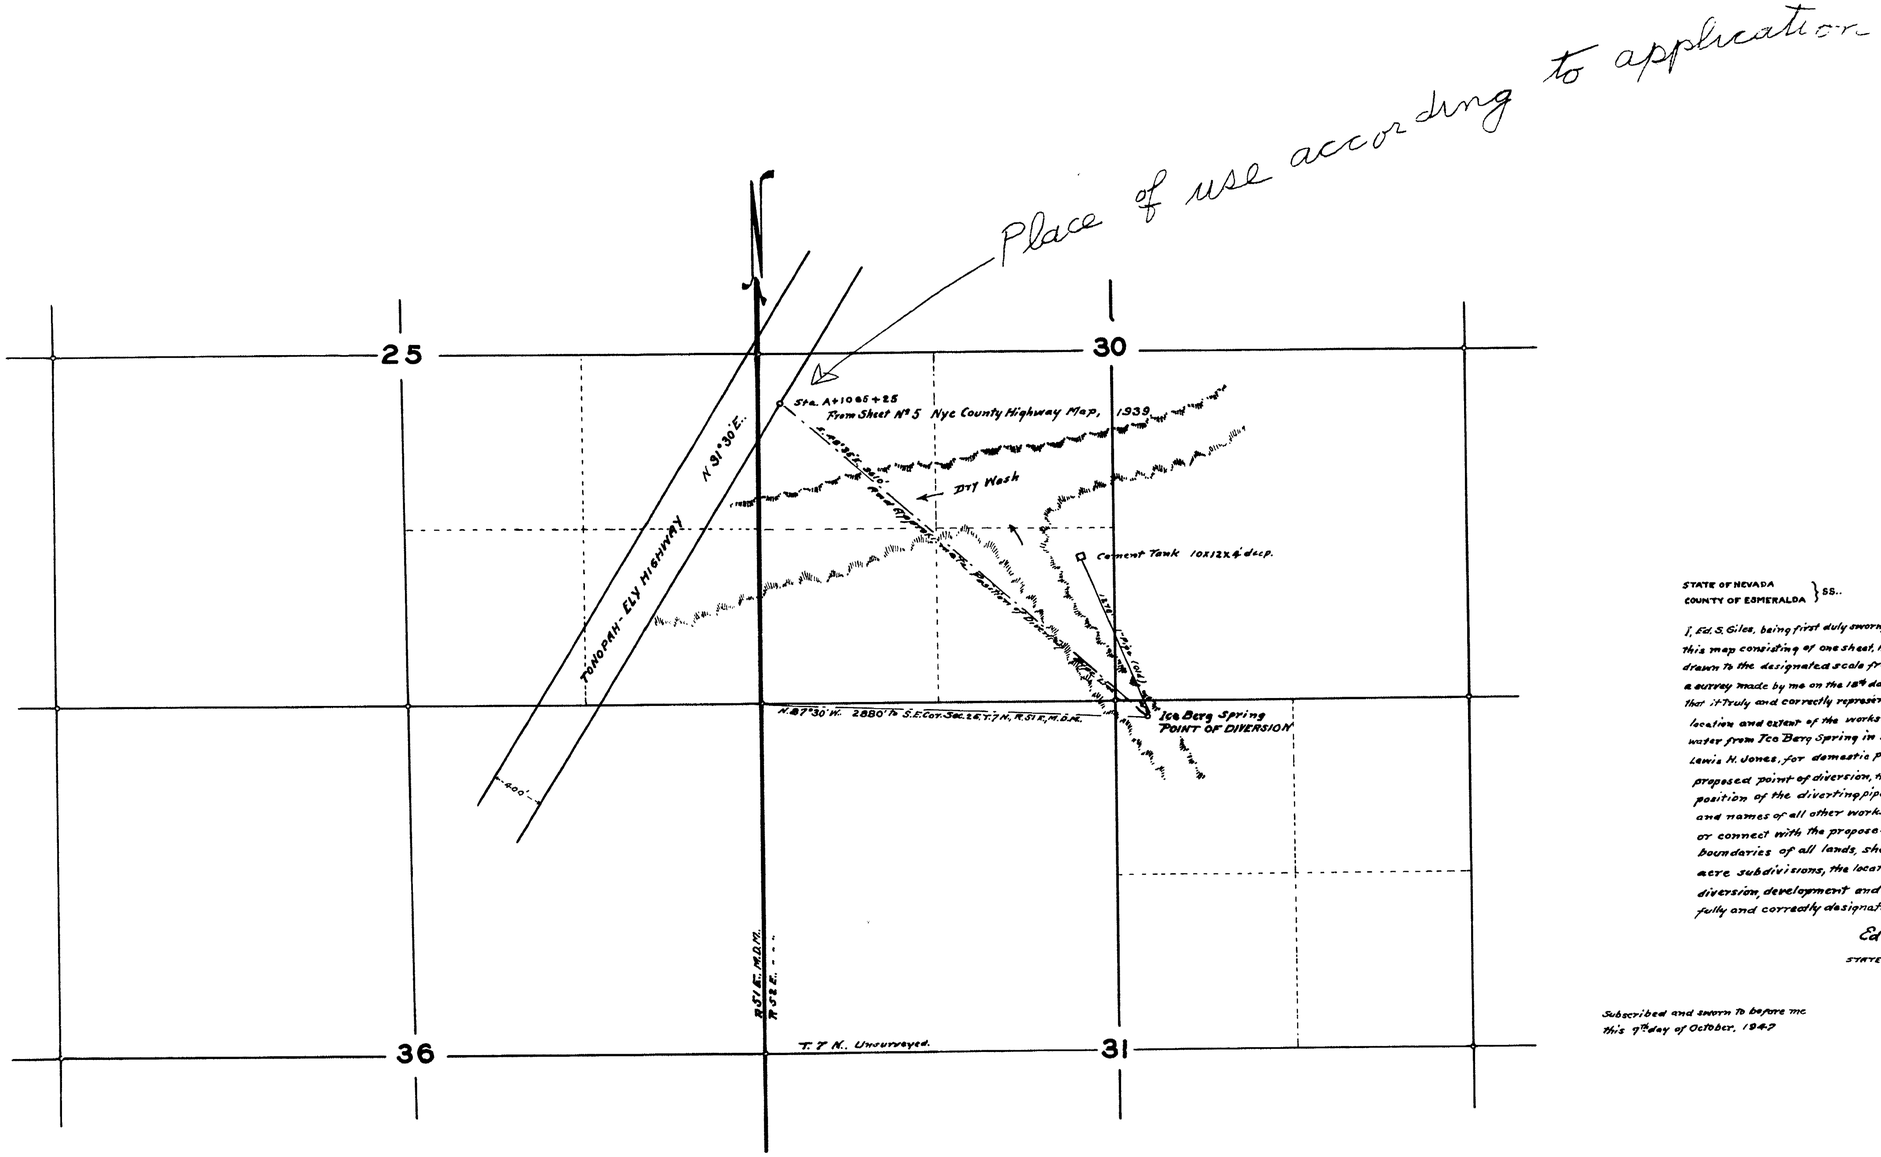

STATE OF NEVADA
COUNTY OF ESMERALDA } SS..

I, Ed. S. Giles, being first duly sworn, depose and say that this map consisting of one sheet, has been correctly drawn to the designated scale from field notes of a survey made by me on the 18th day of September, 1947; that it truly and correctly represents the proposed location and extent of the works used to divert water from Ice Berg Spring in Nye County by Lewis H. Jones, for domestic purposes; that the proposed point of diversion, the approximate position of the diverting pipe line, the location and names of all other works which will cross or connect with the proposed works, and the boundaries of all lands, showing by forty acre subdivisions, the location of the point of diversion, development and place of use are fully and correctly designated thereon.

Ed. S. Giles
STATE WATER RIGHT SURVEYOR.

Subscribed and sworn to before me this 9th day of October, 1947

Amy Roberson
Clerk of District Court.

SCALE 1 IN. = 600 FT.

0 FT. 600 1200 1800 2400

MAP TO ACCOMPANY
APPLICATION TO APPROPRIATE WATER
FOR
DOMESTIC PURPOSES
BY
LEWIS H. JONES
FROM
ICEBERG SPRING.

FILED
October 9, 1947
STATE ENGINEER'S OFFICE

App ret for cor test 2

11953