T.14 S., R.65 E., M.D.B.&M.

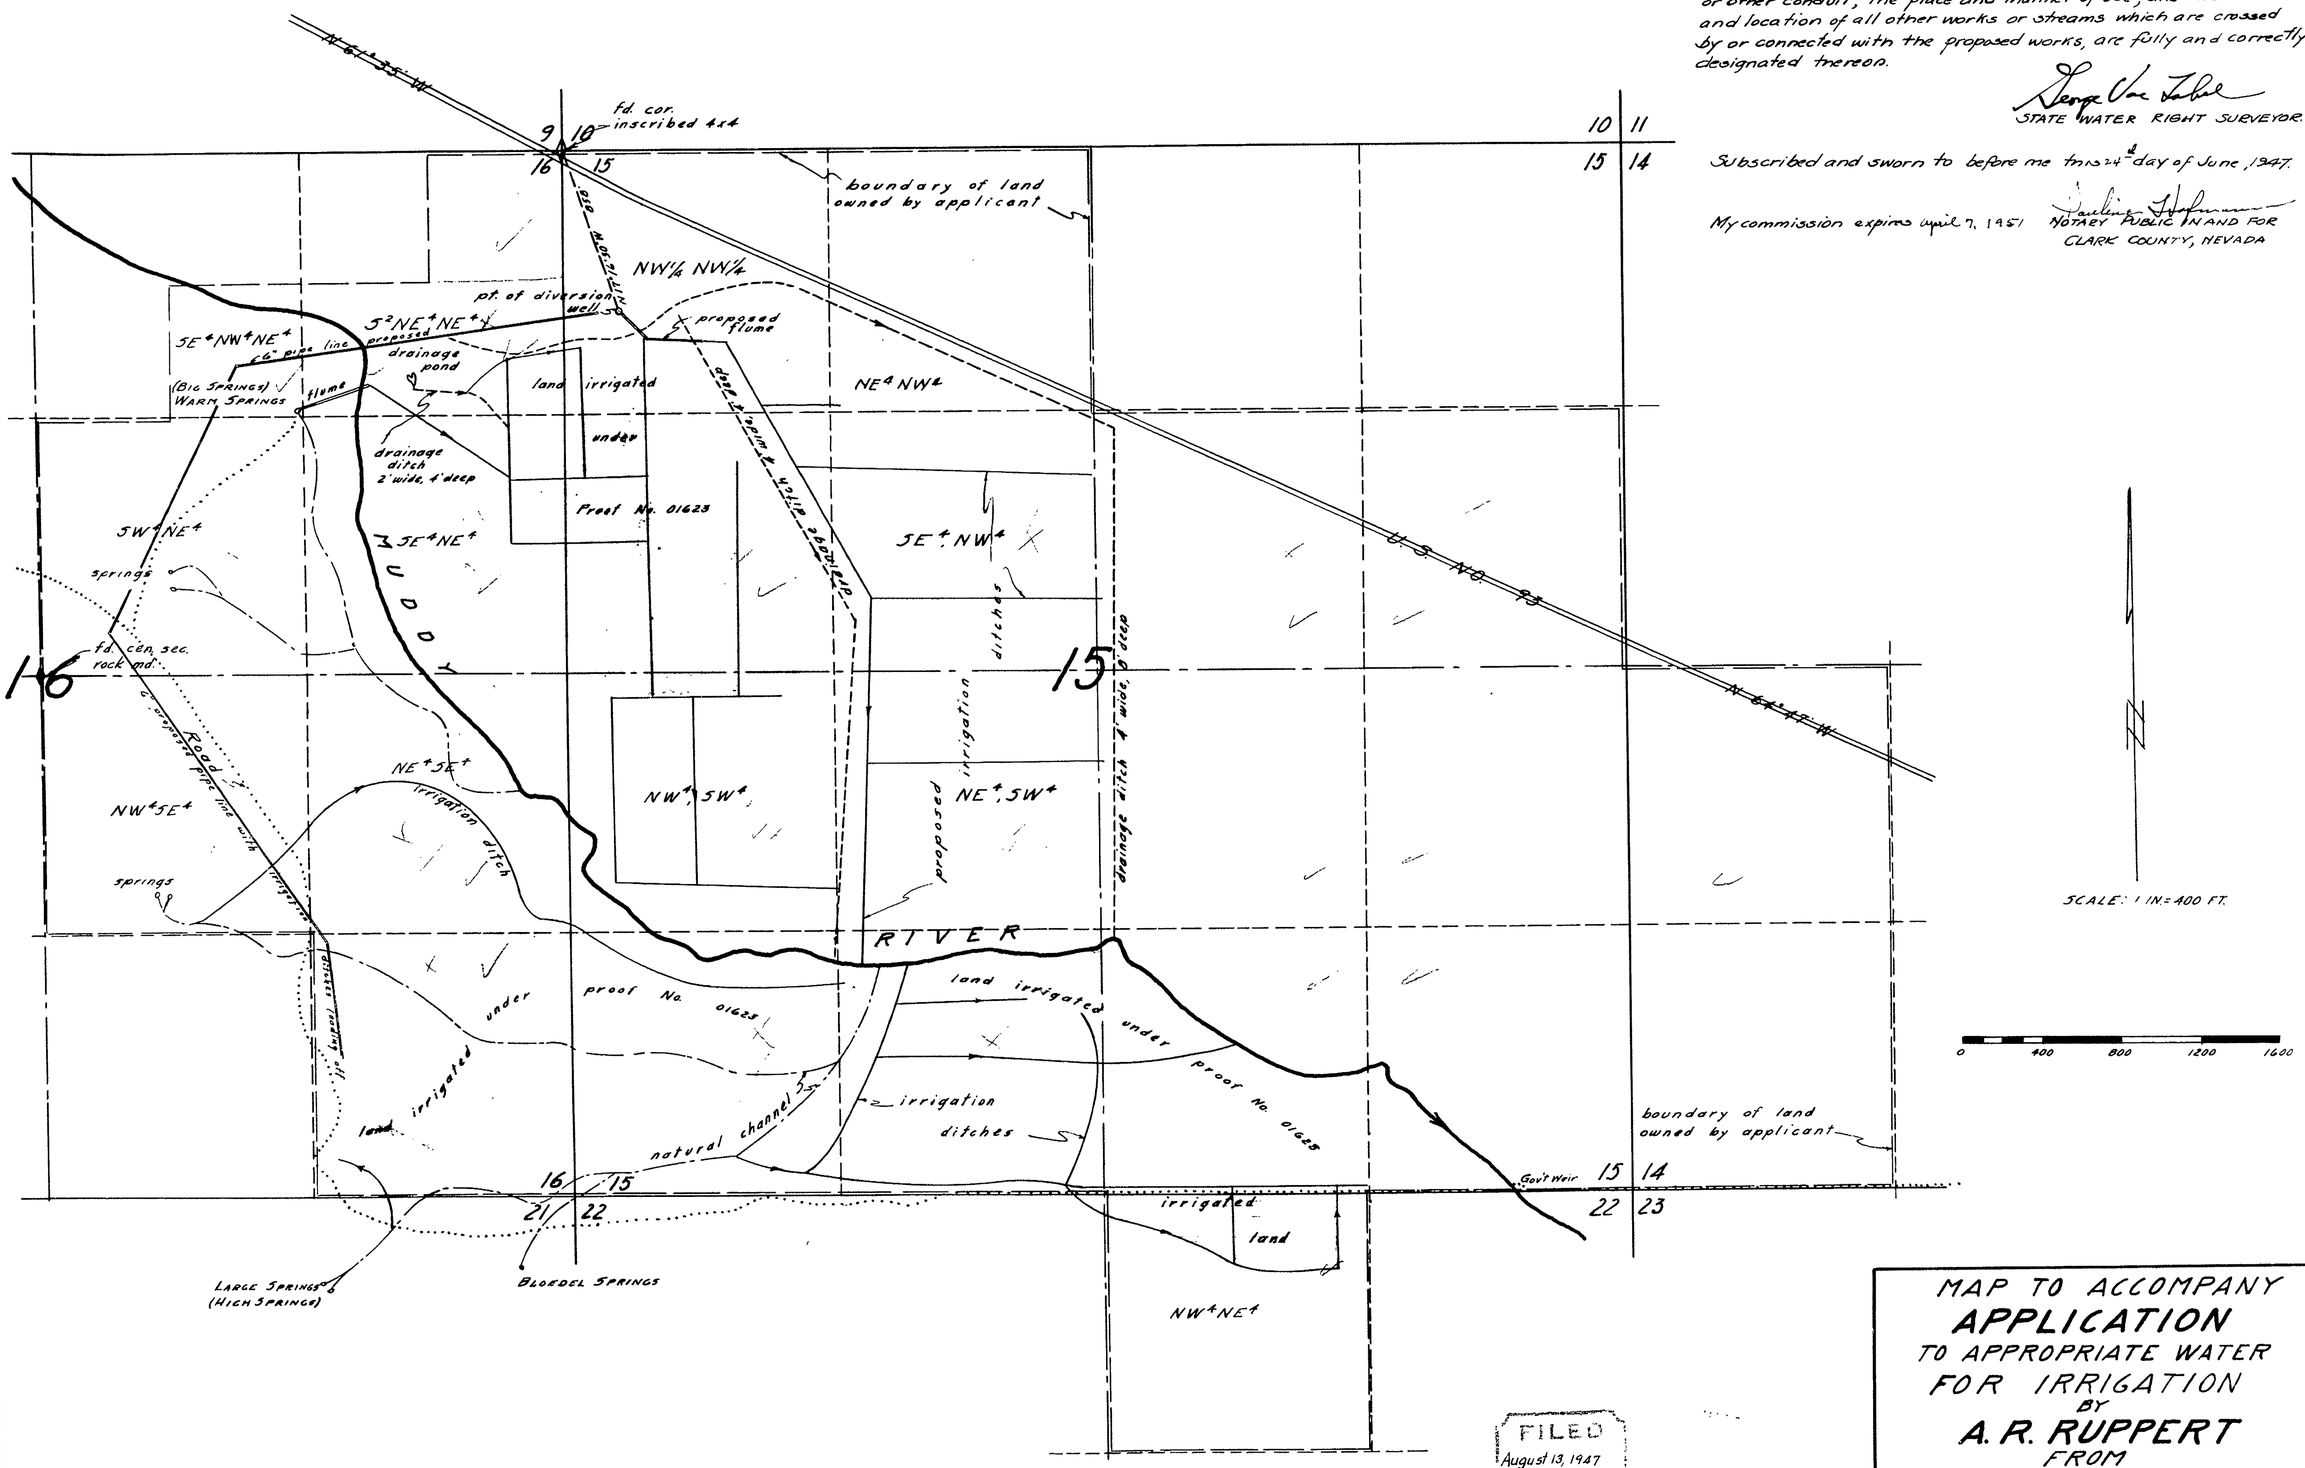

STATE OF NEVADA }
County of Clark } ss.

I, GEORGE VON TOBEL, being first duly sworn, depose and say that this map, consisting of one sheet, has been correctly drawn to the designated scale from field notes of a survey made under my supervision on the 4, 11 & 25 days of June 1947; that it truly and correctly represents the location and extent of the proposed works to divert water from a well in Sec. 15, T14S, R.65E., M.D.M. in MOAPA VALLEY, CLARK COUNTY, NEVADA by A. R. RUPPERT, for irrigation and domestic use. That the proposed point of diversion, approximate location and size of diverting channel or other conduit, the place and manner of use, and the names and location of all other works or streams which are crossed by or connected with the proposed works, are fully and correctly designated thereon.

George Von Tobel
STATE WATER RIGHT SURVEYOR.

Subscribed and sworn to before me this 24th day of June, 1947.

Pauline Hofmann
NOTARY PUBLIC IN AND FOR CLARK COUNTY, NEVADA

My commission expires April 7, 1951

FILED
August 13, 1947

MAP TO ACCOMPANY
APPLICATION
TO APPROPRIATE WATER
FOR IRRIGATION
BY
A. R. RUPPERT
FROM
WELL

11960