T. 14 S., R. 65 E., M.D.B.&M.

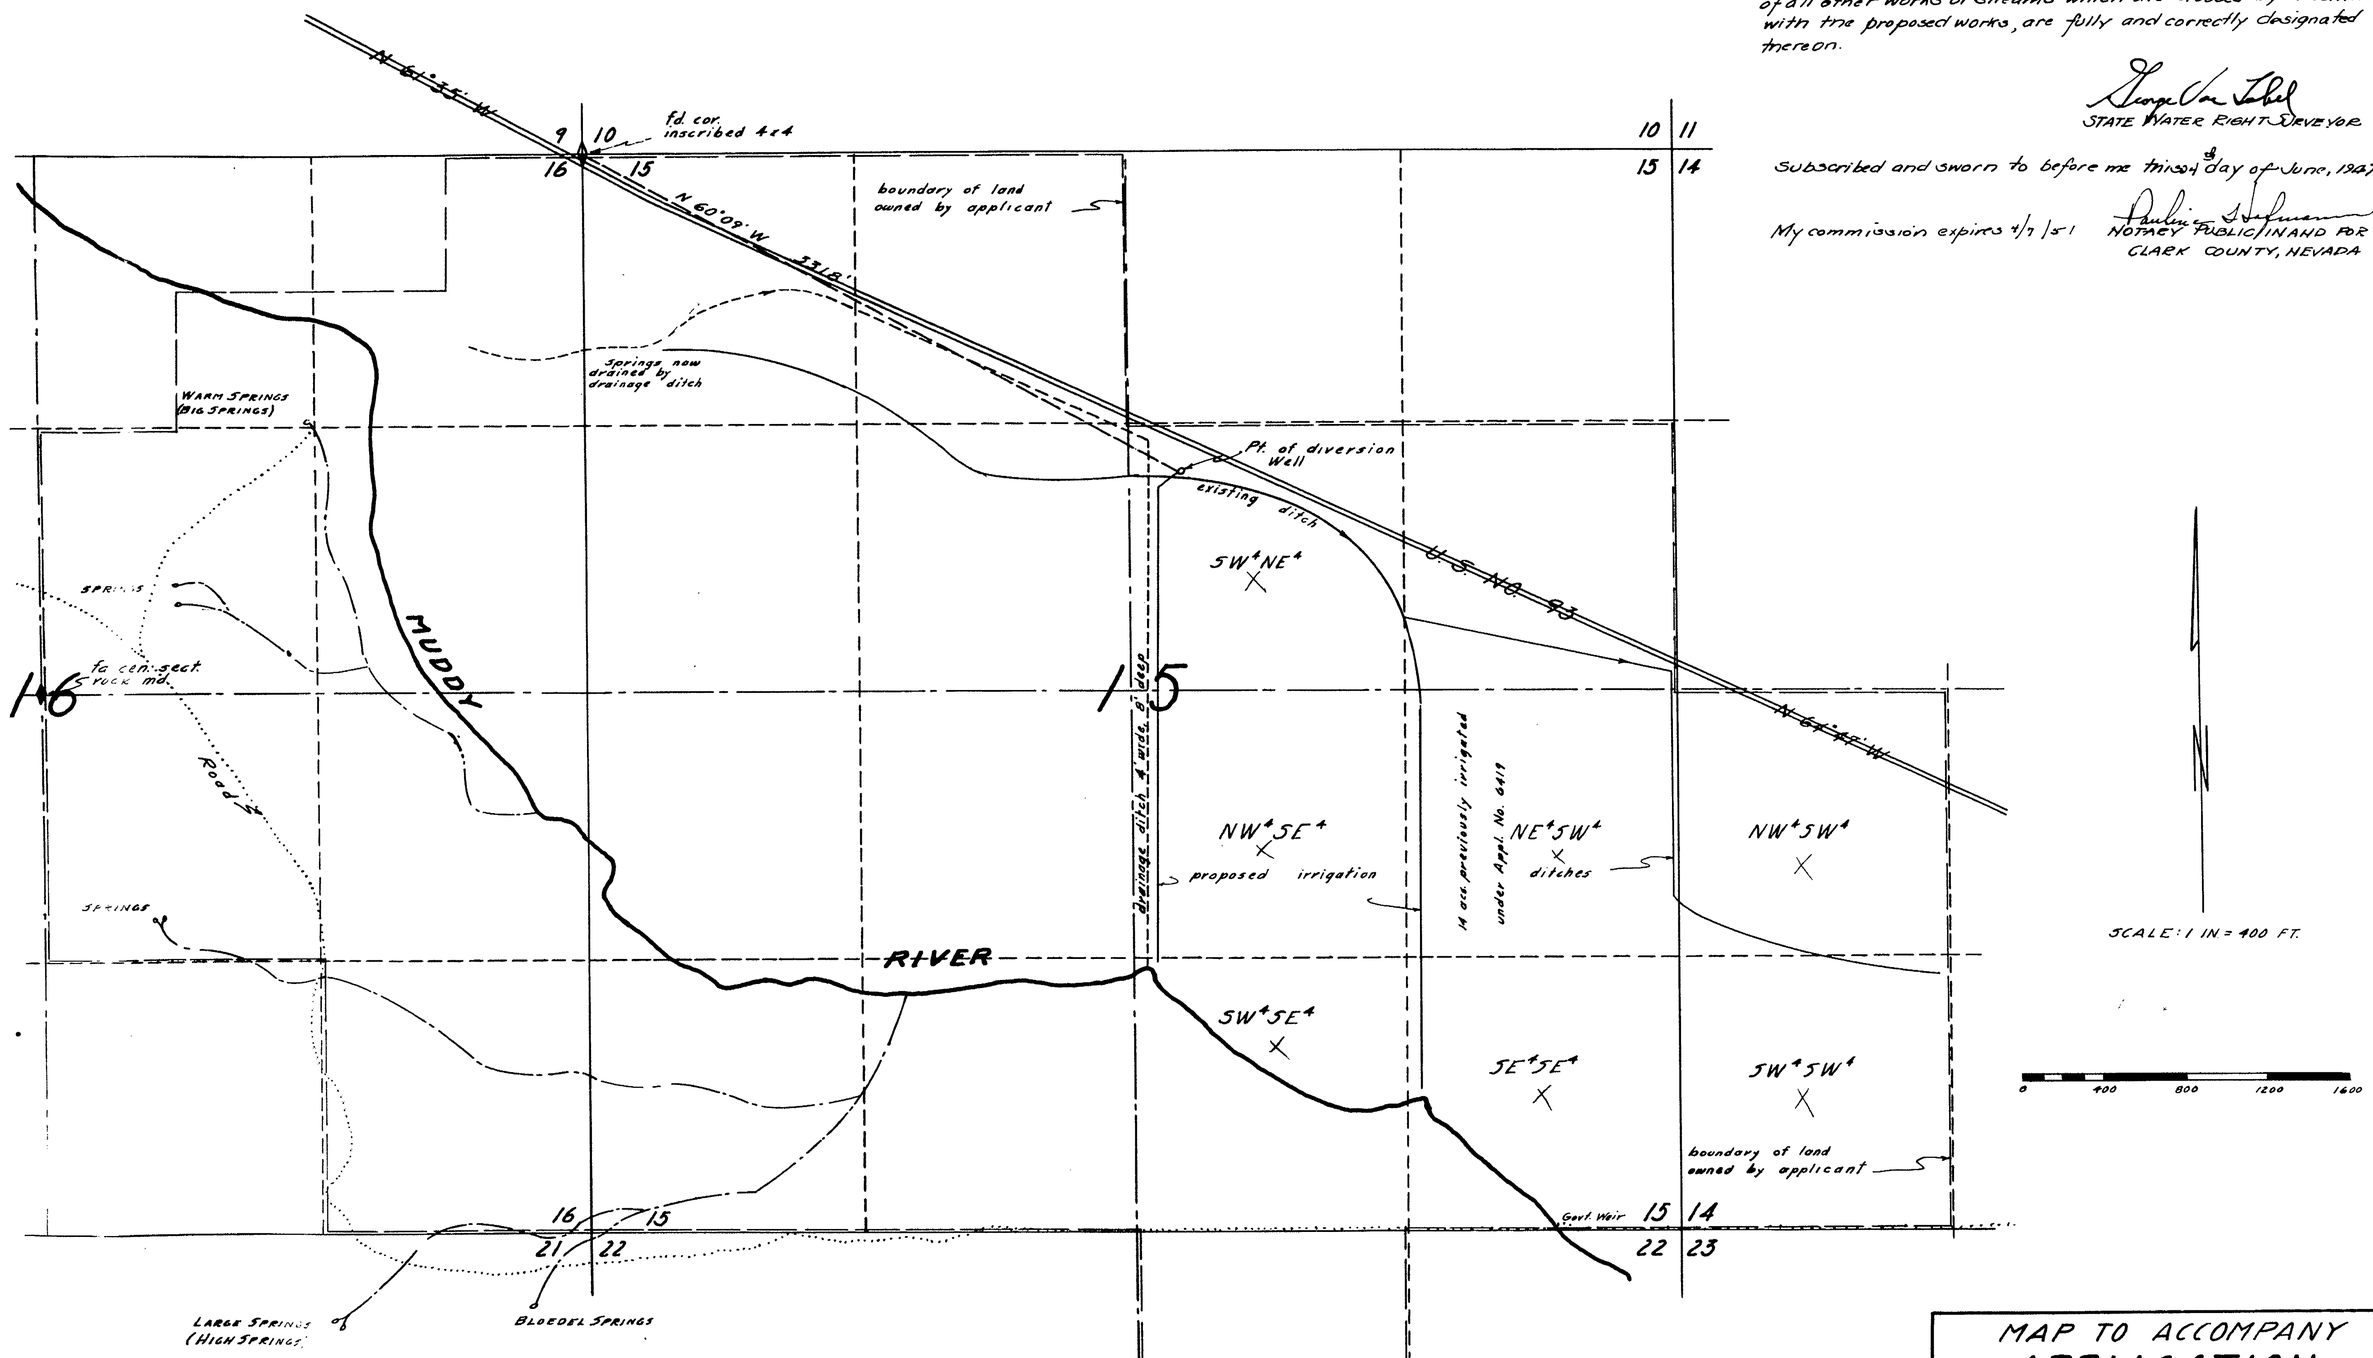

STATE OF NEVADA }
County of Clark } ss.

I, GEORGE VON TOBEL, being first duly sworn, depose and say that this map, consisting of one sheet, has been correctly drawn to the designated scale from field notes of a survey made under my supervision May 7 & 14 and June 4, 11 & 25, 1947; that it truly and correctly represents the location and extent of the proposed works to divert water from a well in Sec. 15, T. 14 S., R. 65 E., M.D.M. in MOAPA VALLEY, CLARK COUNTY, NEVADA by A. R. RUPPERT, for irrigation and domestic use. That the point of diversion approximate location and size of diverting channel or other conduit, place and manner of use, and the names and location of all other works or streams which are crossed by or connected with the proposed works, are fully and correctly designated thereon.

George Von Tobel
STATE WATER RIGHT SURVEYOR

Subscribed and sworn to before me this 8th day of June, 1947.

My commission expires 4/7/51

Pauline Stephenson
NOTARY PUBLIC IN AND FOR CLARK COUNTY, NEVADA

FILED
August 13, 1947
STATE ENGINEER'S OFFICE

MAP TO ACCOMPANY
APPLICATION
TO APPROPRIATE WATER
FOR IRRIGATION
BY
A. R. RUPPERT
FROM
WELL

11961