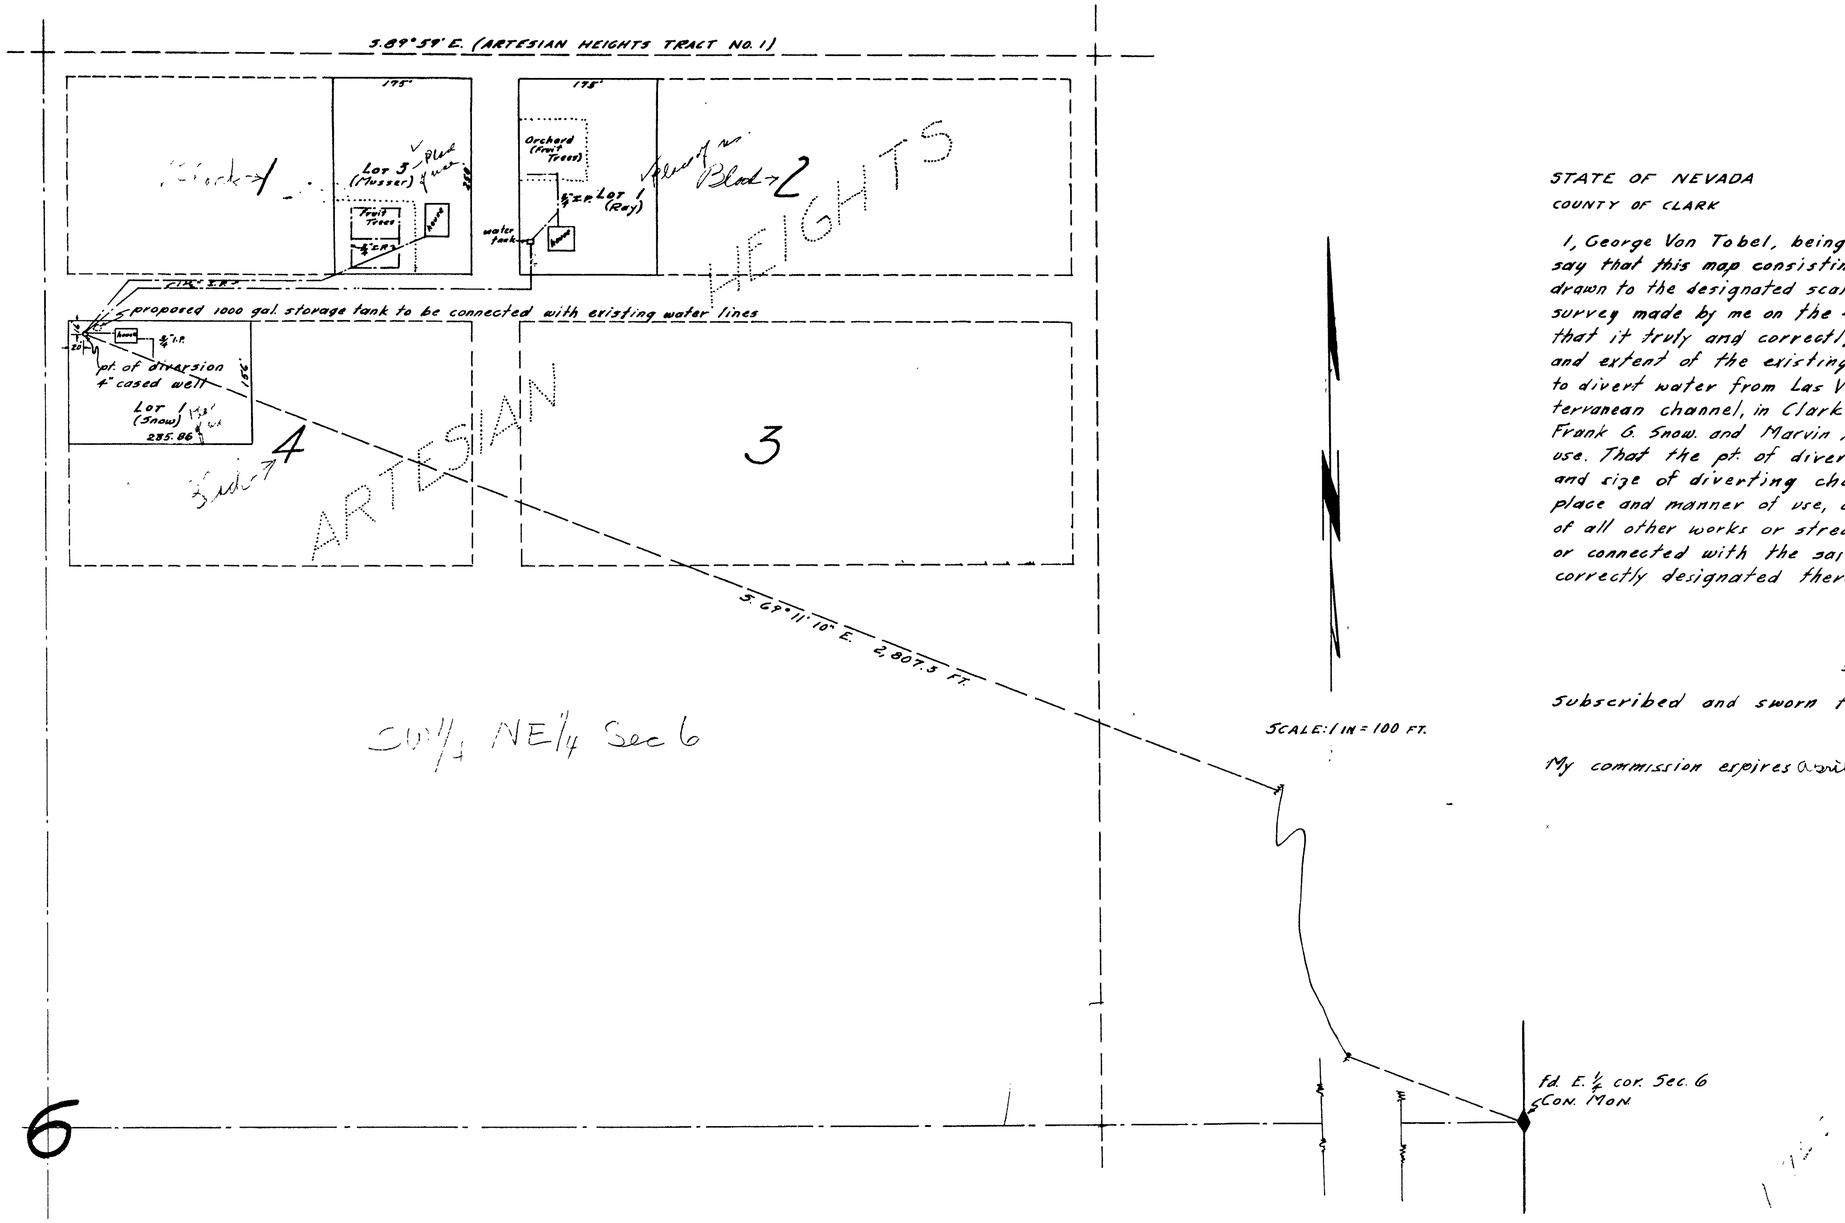

STATE OF NEVADA
COUNTY OF CLARK

I, George Von Tobel, being first duly sworn, depose and say that this map consisting of one sheet, has been correctly drawn to the designated scale from field notes of a survey made by me on the 4th day of August, 1947; that it truly and correctly represents the location and extent of the existing and proposed works used to divert water from Las Vegas Artesian Basin or subterranean channel, in Clark County by Gerald D. Musser, Frank G. Snow and Marvin Ray for irrigation & domestic use. That the pt. of diversion, approximate location and size of diverting channel or other conduit, the place and manner of use, and the names and location of all other works or streams which are crossed by or connected with the said works, are fully and correctly designated thereon.

George Von Tobel

STATE WATER-RIGHT SURVEYOR

Subscribed and sworn to before me this 14th day of August, 1947

My commission expires April 7, 1951 NOTARY PUBLIC IN AND FOR CLARK COUNTY, NEVADA

T. 21 S., R. 61 E., M.D.B.&M.

SCALE

0 50 100 200 300 400 500

Certificate No. 3493 Issued Aug. 16, 1950 for 0.03 c.f.s.

FILED
August 13, 1947
STATE ENGINEER'S OFFICE

MAP TO ACCOMPANY
APPLICATION
TO APPROPRIATE WATER
FOR IRRIGATION & DOMESTIC USE
BY
MUSSER, SNOW & RAY
FROM
LAS VEGAS ARTESIAN BASIN

11962