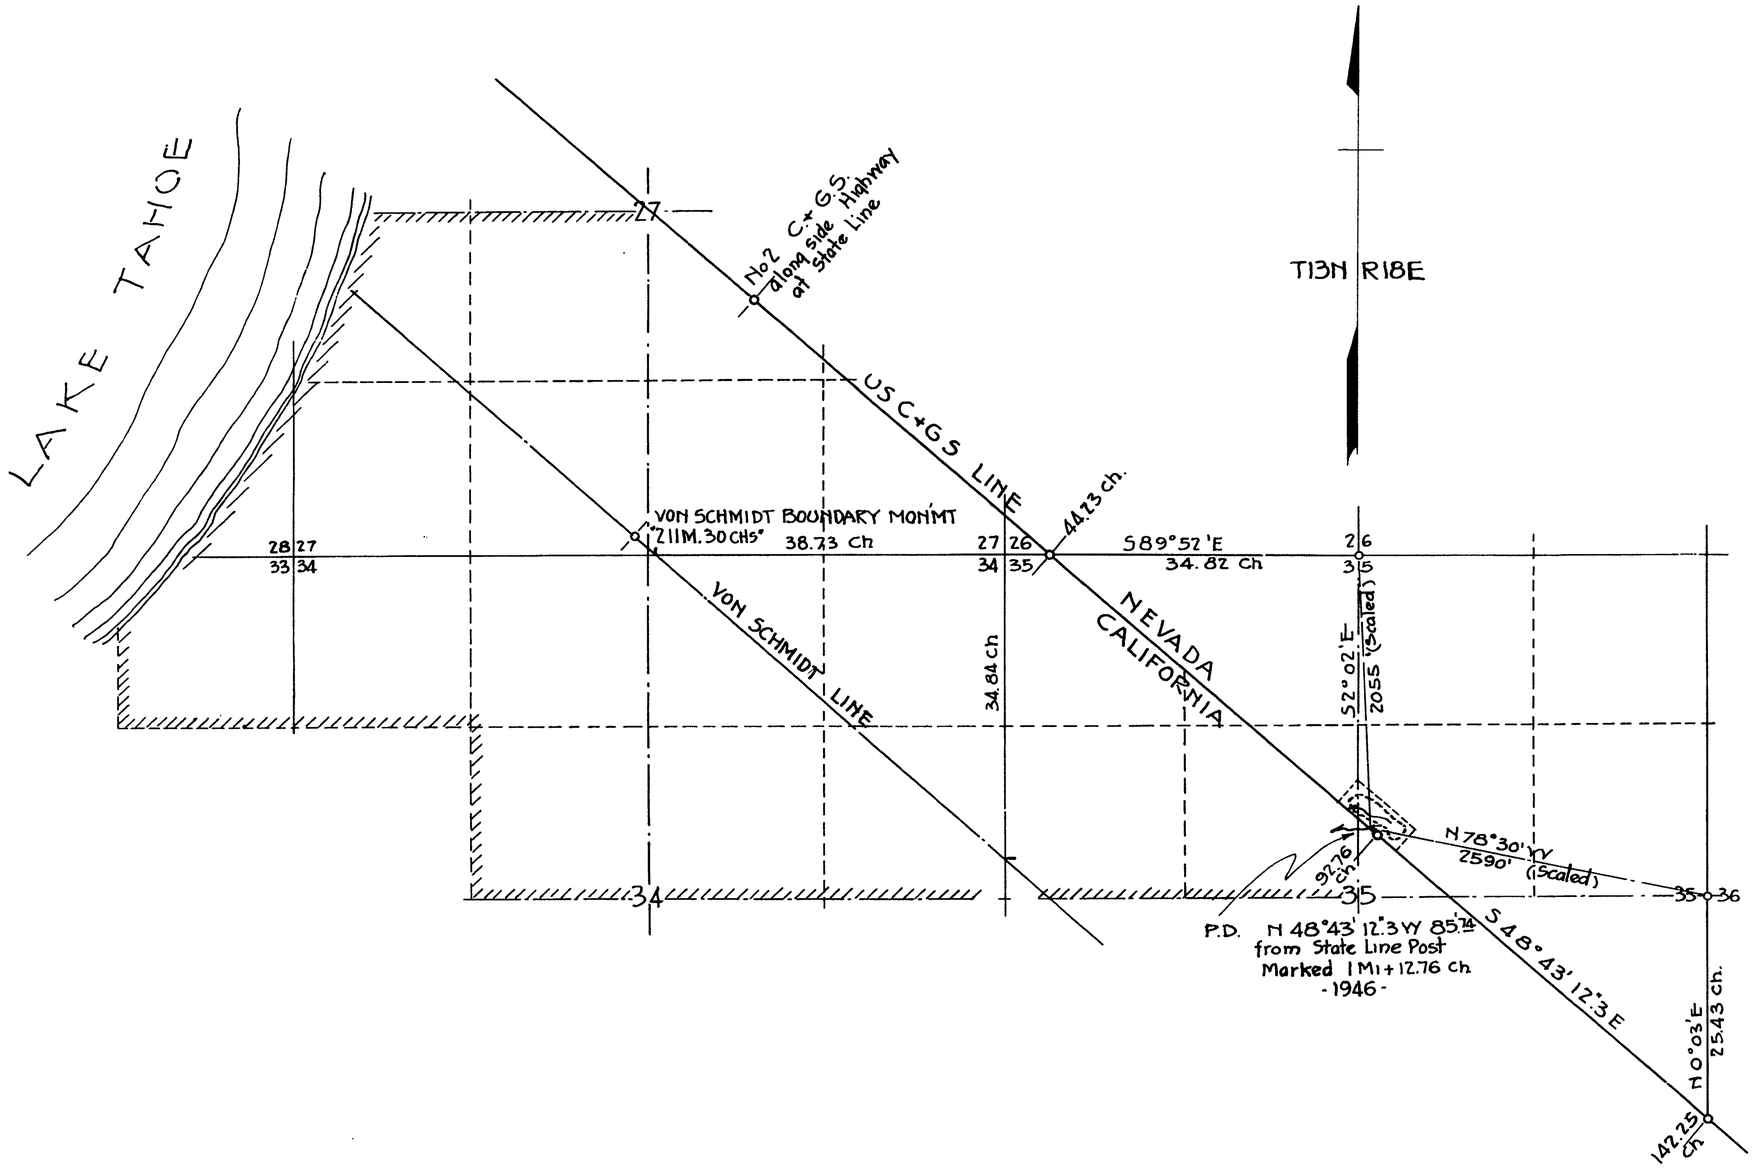


STATE OF NEVADA
County of Ormsby

55

I, Robert A. Allen, being first duly sworn, depose and say that this map has been correctly drawn to the designated scale from field notes of a survey made by me on the 30th day of August 1947; that it truly and correctly represents the location and extent of the works used to divert water from Spring Area in Douglas County by Louis Bartlett for domestic and fire protection purposes, that the point of diversion, the place of use and the location of all other works or streams crossed by or connected with the said works are fully and correctly designated hereon.

Robert A. Allen
State Water Right Surveyor

Subscribed and sworn to before me this 17th day of September 1947

C. E. Price
Notary Public in and for Ormsby County, Nev.

My Commission Expires July 5, 1949

- SCALE -

600 0 600 1200 1800

Note:— September 25, 1947
Applicant filed amended application 11967 after this map was prepared, for the purpose of more clearly stating the use as domestic and Quasi-municipal and defining the spring area by its commonly known name "Lakeside Spring"

Robert A. Allen
State Water Right Surveyor.

FILED
September 17, 1947
STATE ENGINEER'S OFFICE

# MAP

TO ACCOMPANY APPLICATION TO APPROPRIATE WATER FOR DOMESTIC PURPOSES

BY

Louis Bartlett

FROM

- SPRING AREA -

11967