Section	Subdivision	Township	Range	Cultivated Acreage	Description of Culture	Date of first Culture
N 5	NE4-NE4	2S	68E	37.5	Meadow	
32	SE4-SE4	1S	"	13.3	Culture	
33	SW4-SW4	"	"	37.0	"	
"	NW4-SW4	"	"	12.0	Alfalfa	
"	SW4-NW4	"	"	19.5	Culture	
"	NW4-NW4	"	"	3.5	"	
"	NE4-NW4	"	"	27.0	"	
28	SE4-SW4	"	"	9.0	"	
"	" "	"	"	5.0	Brush	
"	SW4-SW4	"	"	17.0	"	
5	NW4-NE4	2S	"	4.5	Meadow	
"	SW4-NE4	"	"	16.5	"	
"	SE4-NE4	"	"	28.0	"	
4	SW4-NW4	"	"	12.0	"	

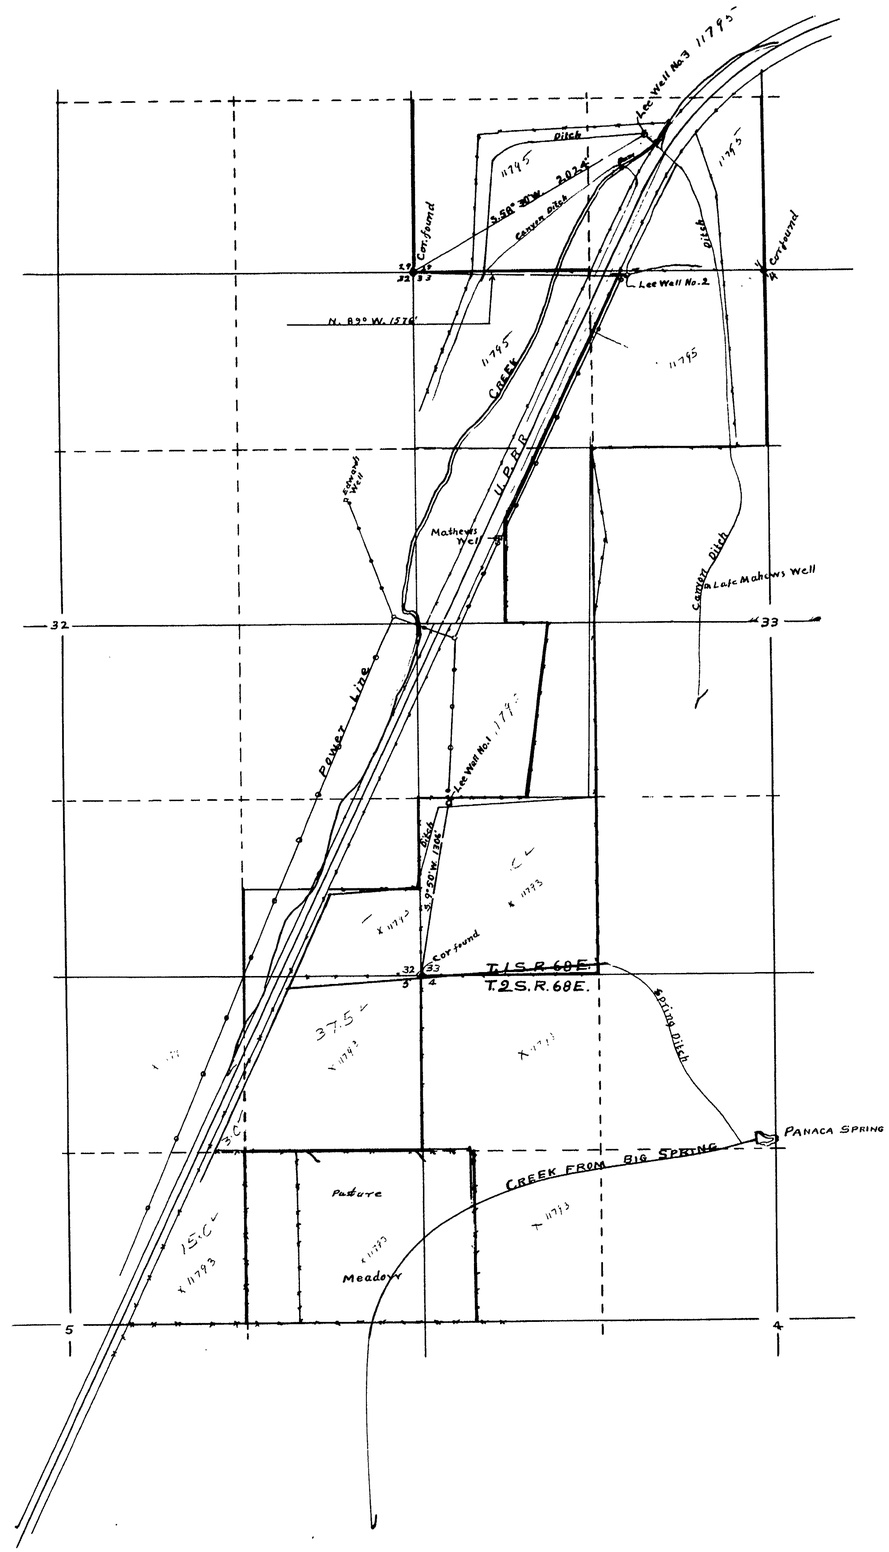

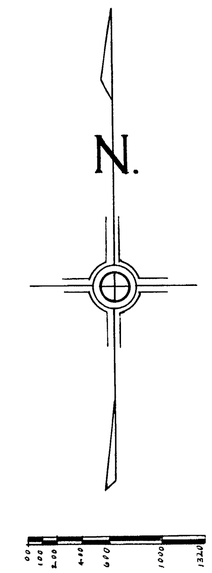

State of Nevada }
County of Lincoln } SS.

I, Frank Walker, being first duly sworn, depose and say that this map has been correctly drawn to the designated scale from field notes of a survey made by me, completed on the 3d day of June 1947; that it truly and correctly represents the location and extent of the works used to divert water from Under-ground, thru Lee Wells No. 1, 2-3, in Lincoln County, by Kenneth Lee, for irrigation purposes. That the proposed point of diversion, the approximate location and size of the diverting channels, the location and names of all other works which will cross or connect with the proposed works, and the boundary of all lands, showing by 40-acre subdivisions the areas proposed to be irrigated, are fully and correctly designated thereon.

Frank Walker
State Water Right Surveyor

Subscribed and sworn to before me this 17 day of June 1947

Notary Public in and for Lincoln County Nevada

My Commission expires [illegible]

FILED
August 22, 1947
STATE ENGINEER'S OFFICE

MAP

To Accompany Application to Appropriate Water for Irrigation
By Kenneth Lee
From Underground
Thru Lee Well's No. 1, 2 & 3

11973–11974–11975