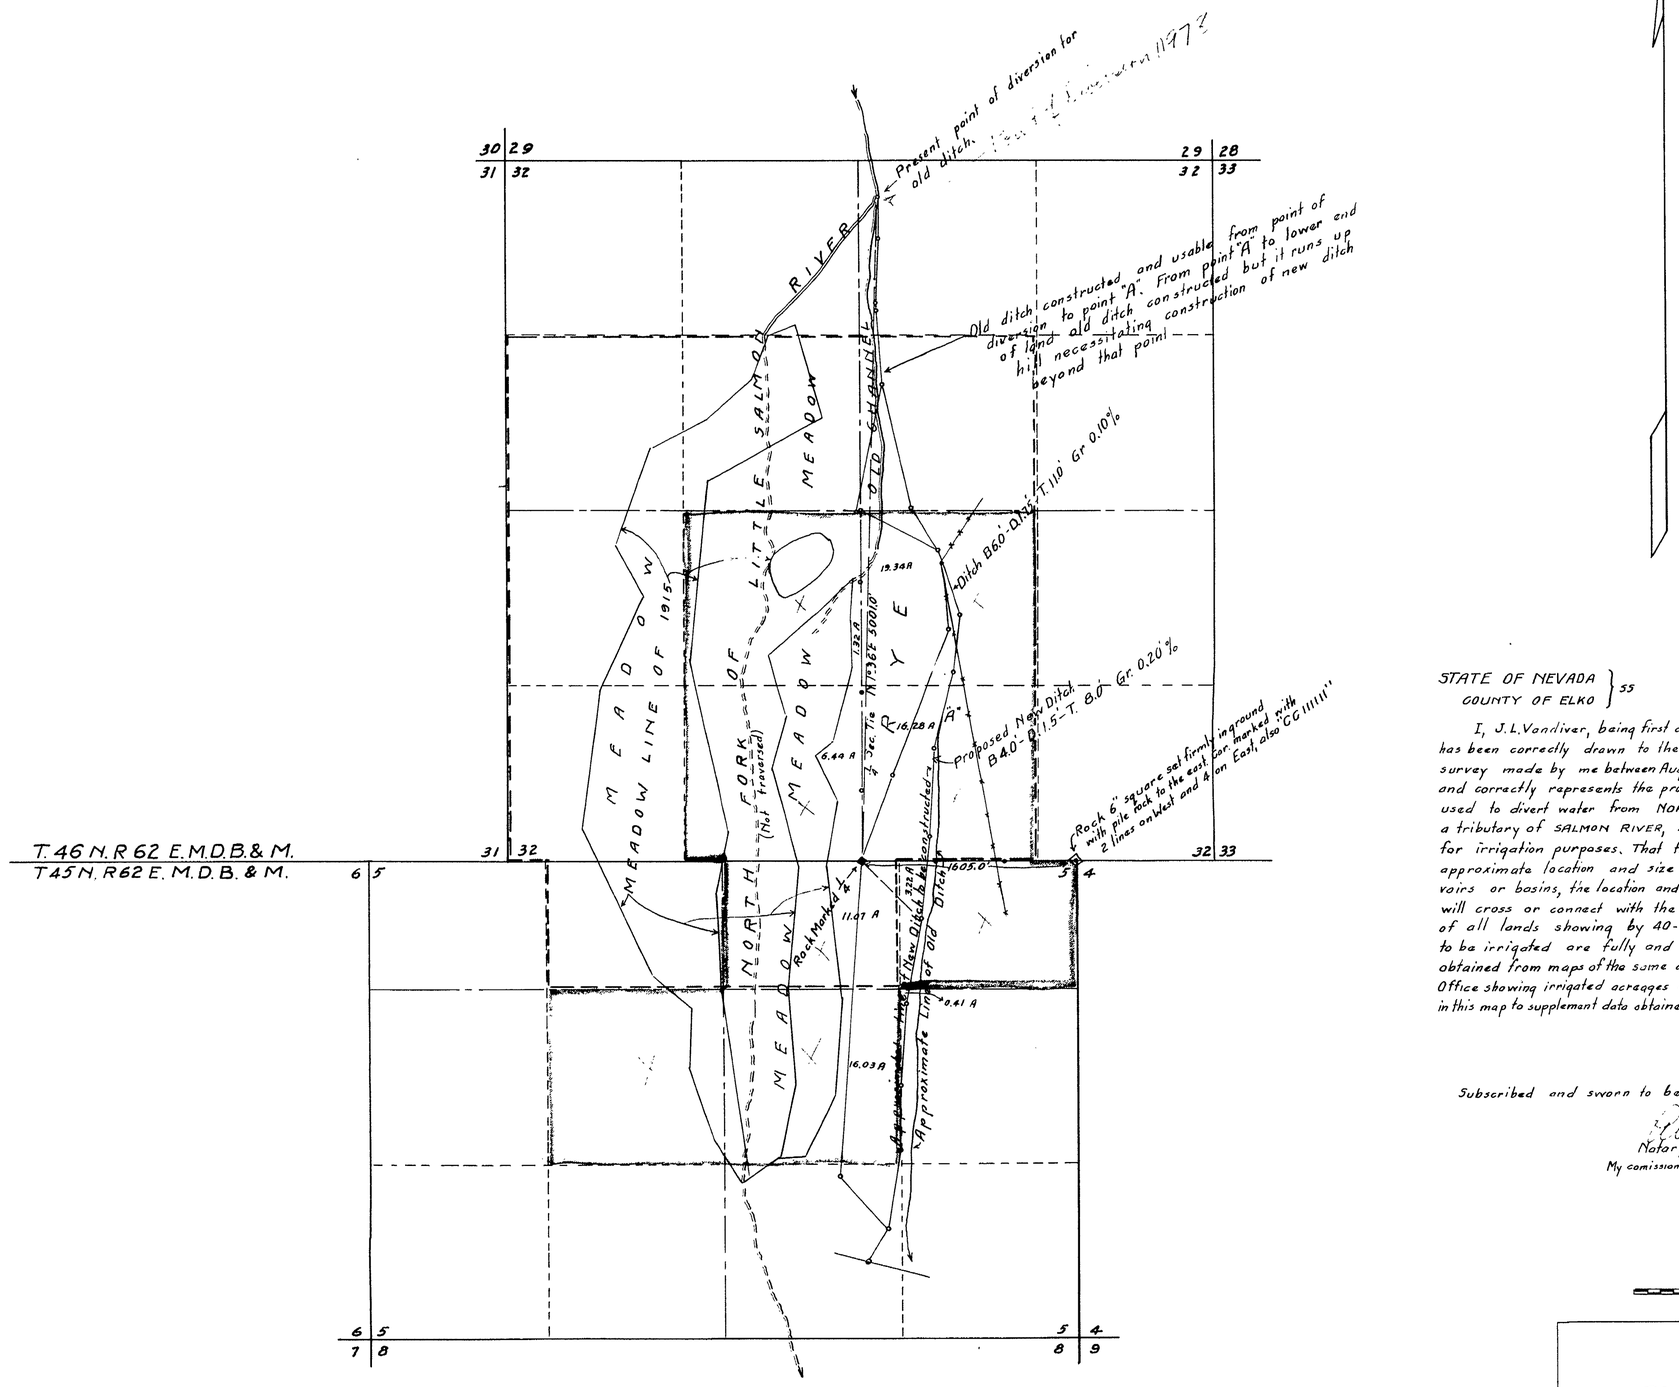

STATE OF NEVADA }
COUNTY OF ELKO } ss

I, J.L.Vandiver, being first duly sworn, depose and say that this map has been correctly drawn to the designated scale from field notes of a survey made by me between Aug.14, 1947 and Oct. 26, 1947; that it truly and correctly represents the proposed location and extent of the works used to divert water from NORTH FORK OF LITTLE SALMON RIVER, a tributary of SALMON RIVER, in ELKO COUNTY by ROBERT J. AGEE for irrigation purposes. That the proposed point of diversion, the approximate location and size of the diverting channel, all reservoirs or basins, the location and names of all other works which will cross or connect with the proposed works and the boundary of all lands showing by 40-acre subdivisions the areas proposed to be irrigated are fully and correctly designated thereon; That data obtained from maps of the same areas now of record in the State Engineers Office showing irrigated acreages and boundaries thereof have been incorporated in this map to supplement data obtained from surveys made by me.

J.L. Vandiver
State Water Right Surveyor.

Subscribed and sworn to before me this 16 day of January 1948

Albert Lopez
Notary Public in and for Elko County Nevada.
My comission expires August 7 1951

Compass Bearings- Var. 17° 30' E.

Scale 1 inch = 600 ft.

MAP

TO ACCOMPANY APPLICATION TO

APPROPRIATE WATER FOR IRRIGATION BY

ROBERT J. AGEE

FROM

NORTH FORK LITTLE SALMON RIVER

UPPER TWIN MEADOWS.

FILED
January 23, 1948
STATE ENGINEER'S OFFICE

OFFICE STATE ENGINEER JAN 23 '48

11978