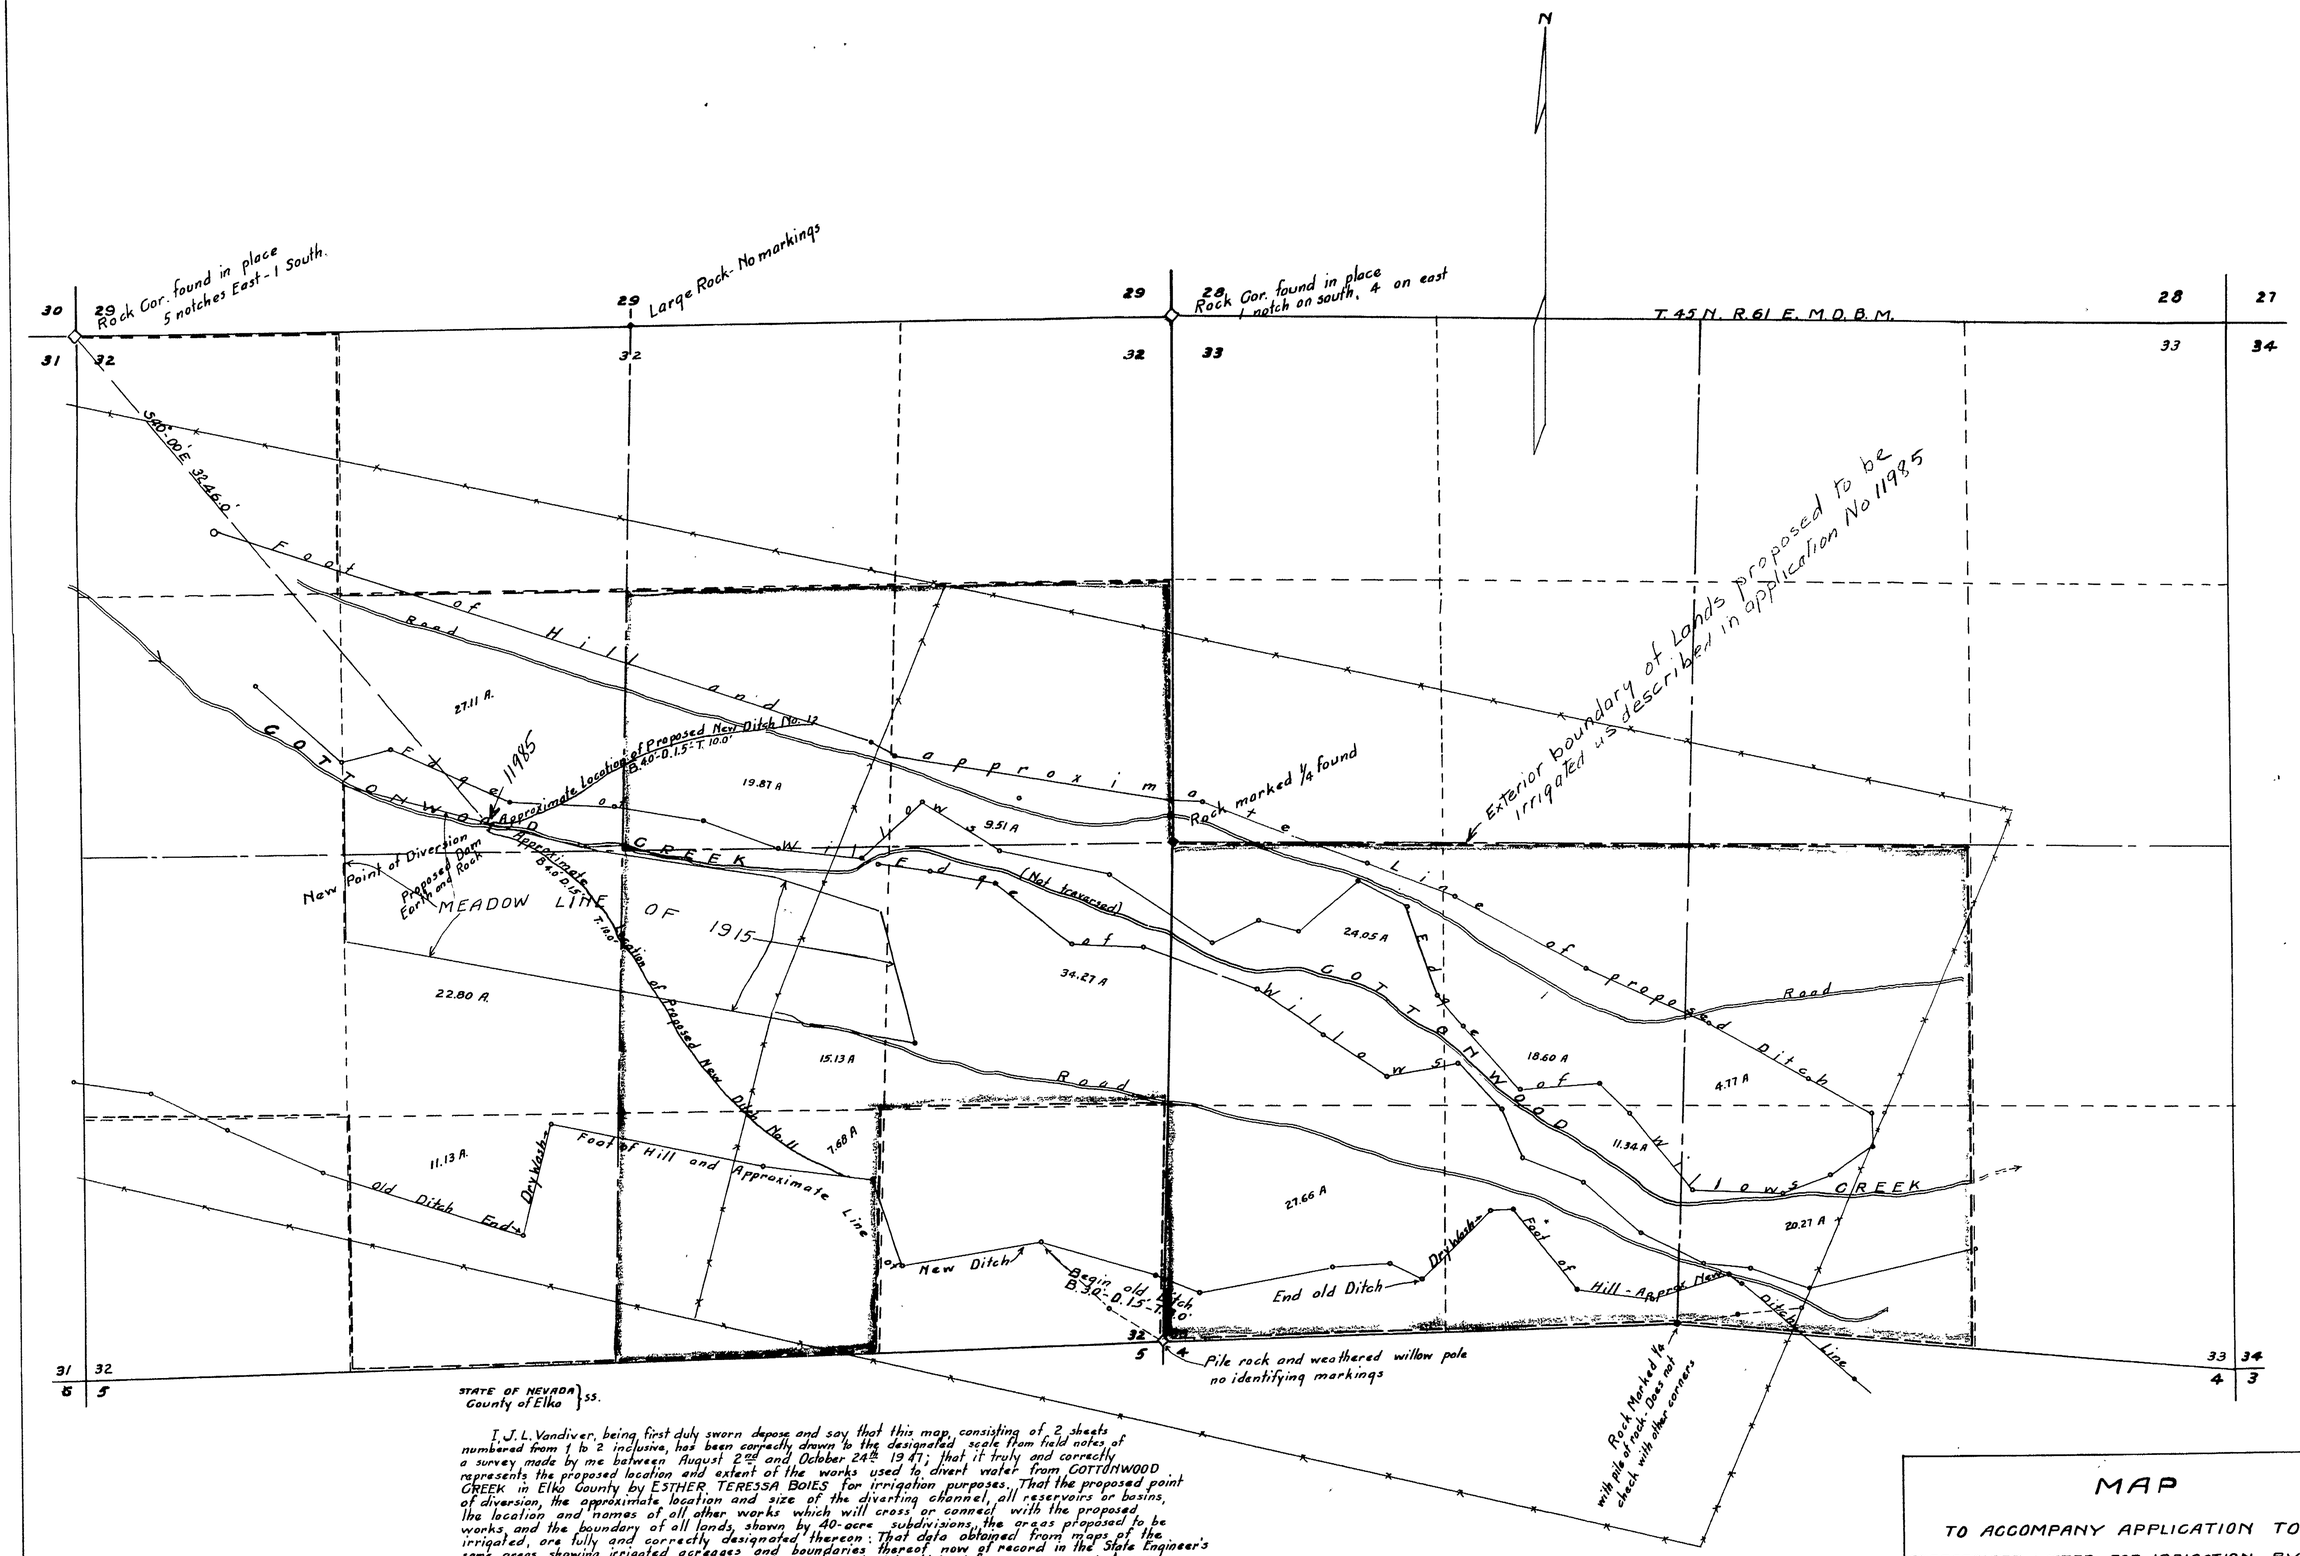

STATE OF NEVADA
County of Elko } ss.

I, J. L. Vandiver, being first duly sworn depose and say that this map, consisting of 2 sheets numbered from 1 to 2 inclusive, has been correctly drawn to the designated scale from field notes of a survey made by me between August 2nd and October 24th 1947; that it truly and correctly represents the proposed location and extent of the works used to divert water from COTTONWOOD CREEK in Elko County by ESTHER TERESSA BOIES for irrigation purposes. That the proposed point of diversion, the approximate location and size of the diverting channel, all reservoirs or basins, the location and names of all other works which will cross or connect with the proposed works and the boundary of all lands, shown by 40-acre subdivisions, the areas proposed to be irrigated, are fully and correctly designated thereon: That data obtained from maps of the same areas showing irrigated acreages and boundaries thereof now of record in the State Engineer's Office, have been incorporated in this map to supplement data obtained from surveys made by me.

J. L. Vandiver
State Water Right Surveyor

Subscribed and sworn to before me this 16 day of January 1948

Albert Sipp
Notary Public in and for Elko County, Nevada
My Commission expires August 4 1957

Scale 1 inch = 400 Feet.
Compass Bearings - Var. 17° 30' E

FILED
January 23, 1948
STATE ENGINEER'S OFFICE

OFFICE STATE ENGINEER
JAN 23 48
RECEIVED

MAP

TO ACCOMPANY APPLICATION TO APPROPRIATE WATER FOR IRRIGATION BY ESTHER TERRESSA BOIES FROM COTTONWOOD CREEK.

11985