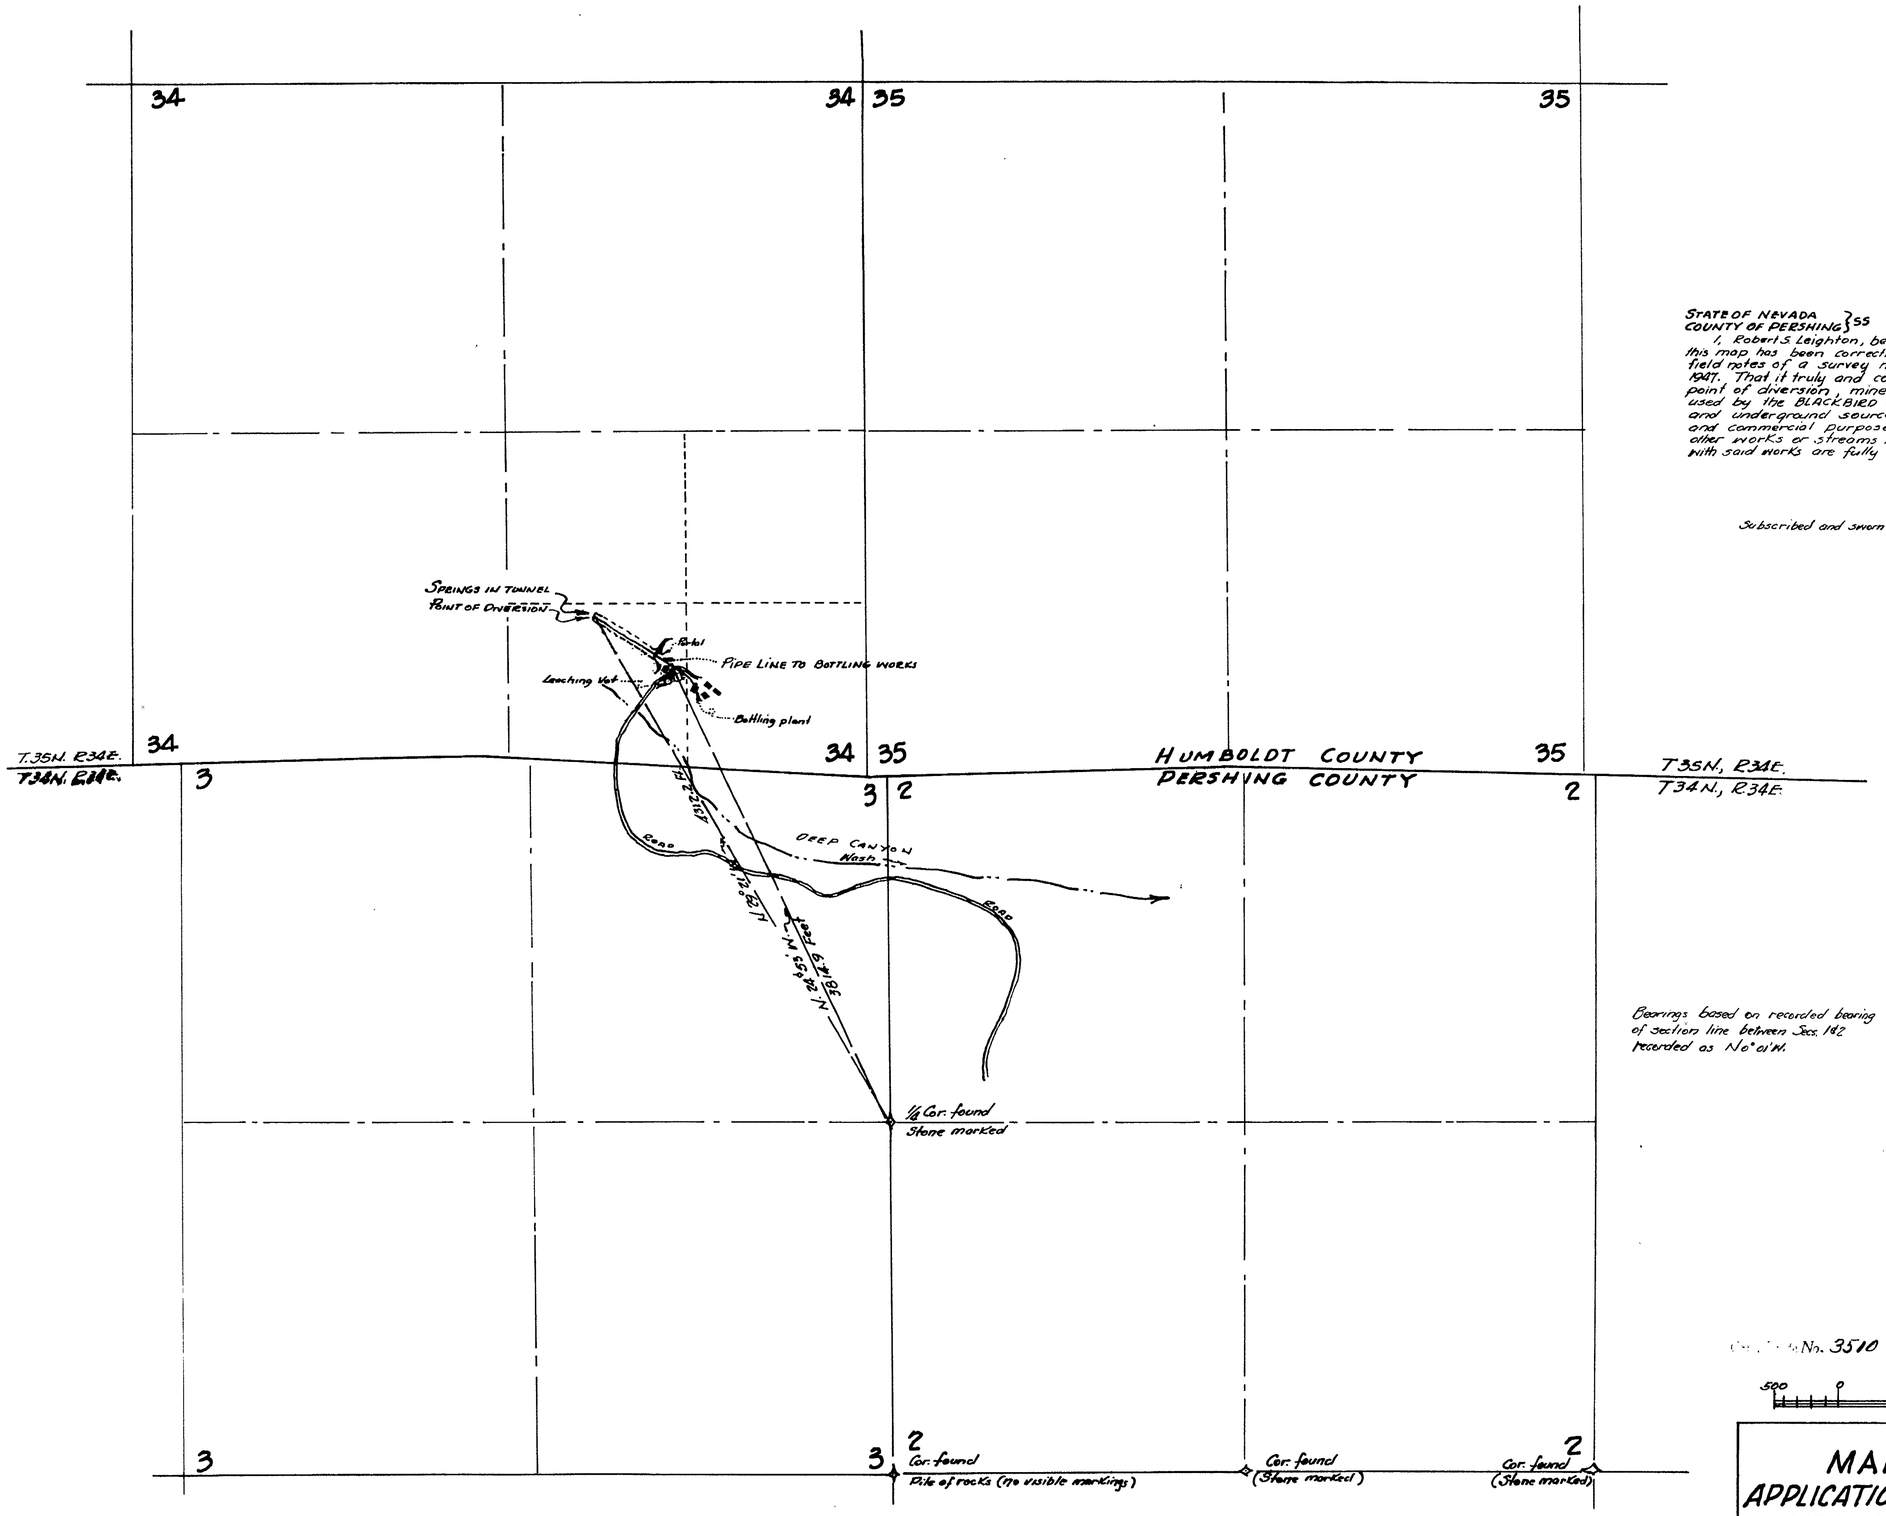

STATE OF NEVADA }
COUNTY OF PERSHING } SS

I, Robert S Leighton, being first duly sworn depose and say that this map has been correctly drawn to the designated scale from field notes of a survey made by me on the 29th day of Sept 1947. That it truly and correctly represents the location of the point of diversion, mine, commercial works and all other works used by the BLACKBIRD GOLD MINE INC. to divert water from and underground source in Humboldt County for mining, milling and commercial purposes; and location and names of all other works or streams which are crossed by or connected with said works are fully and correctly designated thereon.

Robert S Leighton
STATE WATER RIGHT SURVEYOR

Subscribed and sworn before me this 14th day of Oct. 1947.

Mary Helen Marcucci
NOTARY PUBLIC IN AND FOR PERSHING Co, NEV

Cert. No. 3510 Issued Sept 21, 1950 for 0.005

Scale 1" = 600'

500 0 500 1500 3500

FILED
November 6, 1947
STATE ENGINEER'S OFFICE

MAP TO ACCOMPANY APPLICATION TO APPROPRIATE WATER FOR MINING, MILLING, & COMMERCIAL PURPOSES FROM AN UNDERGROUND SOURCE BY BLACKBIRD GOLD MINE, INC.

11991