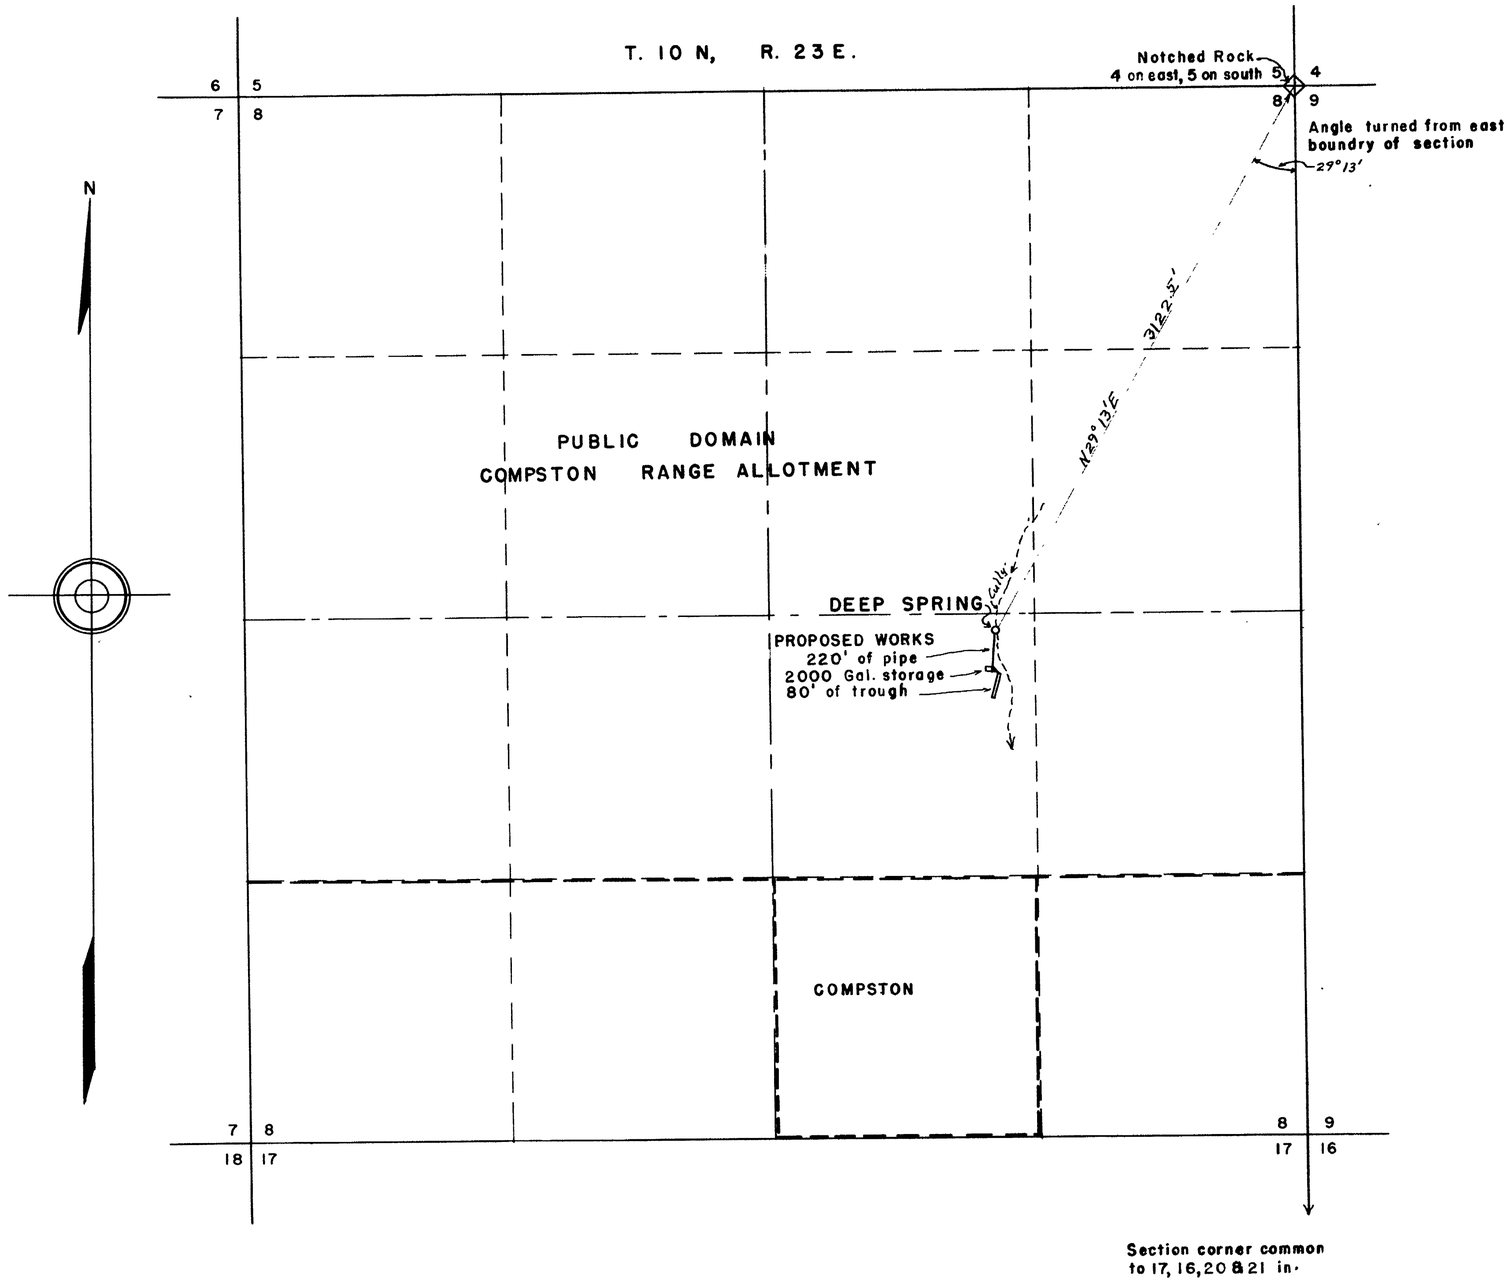

STATE of NEVADA }
County of DOUGLAS } SS

I, Walter G. Reid, being first duly sworn, depose and say that this map, consisting of 1 sheet, has been correctly drawn to the designated scale from field notes of a survey made by me between the 24 th. day of September and the 29 th. day of September, 1947; that it truly and correctly represents the location and extent of the proposed works used to divert water from DEEP SPRING in Douglas County, by JAMES & IDA COMPSTON for stockwatering purposes. That the proposed point of diversion, the approximate location of the diverting conduit, the place and manner of use, and the location and names of all other works or streams which are crossed by, or connected with said works, are fully and correctly designated thereon.

Walter G. Reid
State Water Right Surveyor

Subscribed and sworn to before me this 1st day of October, 1947

R. K. Mals
Notary Public in and for Douglas County, Nevada.

SCALE – 1 inch = 400 feet

400 200 0 800 1600

Cert. No. 3346 Issued Dec. 14, 1949 for 0.0125 c.f.s. for Stock

FILED
October 1, 1947
STATE ENGINEER'S OFFICE

MAP
TO ACCOMPANY APPLICATION
TO APPROPRIATE WATER
FOR STOCKWATERING BY
JAMES & IDA COMPSTON
FROM DEEP SPRING

11996