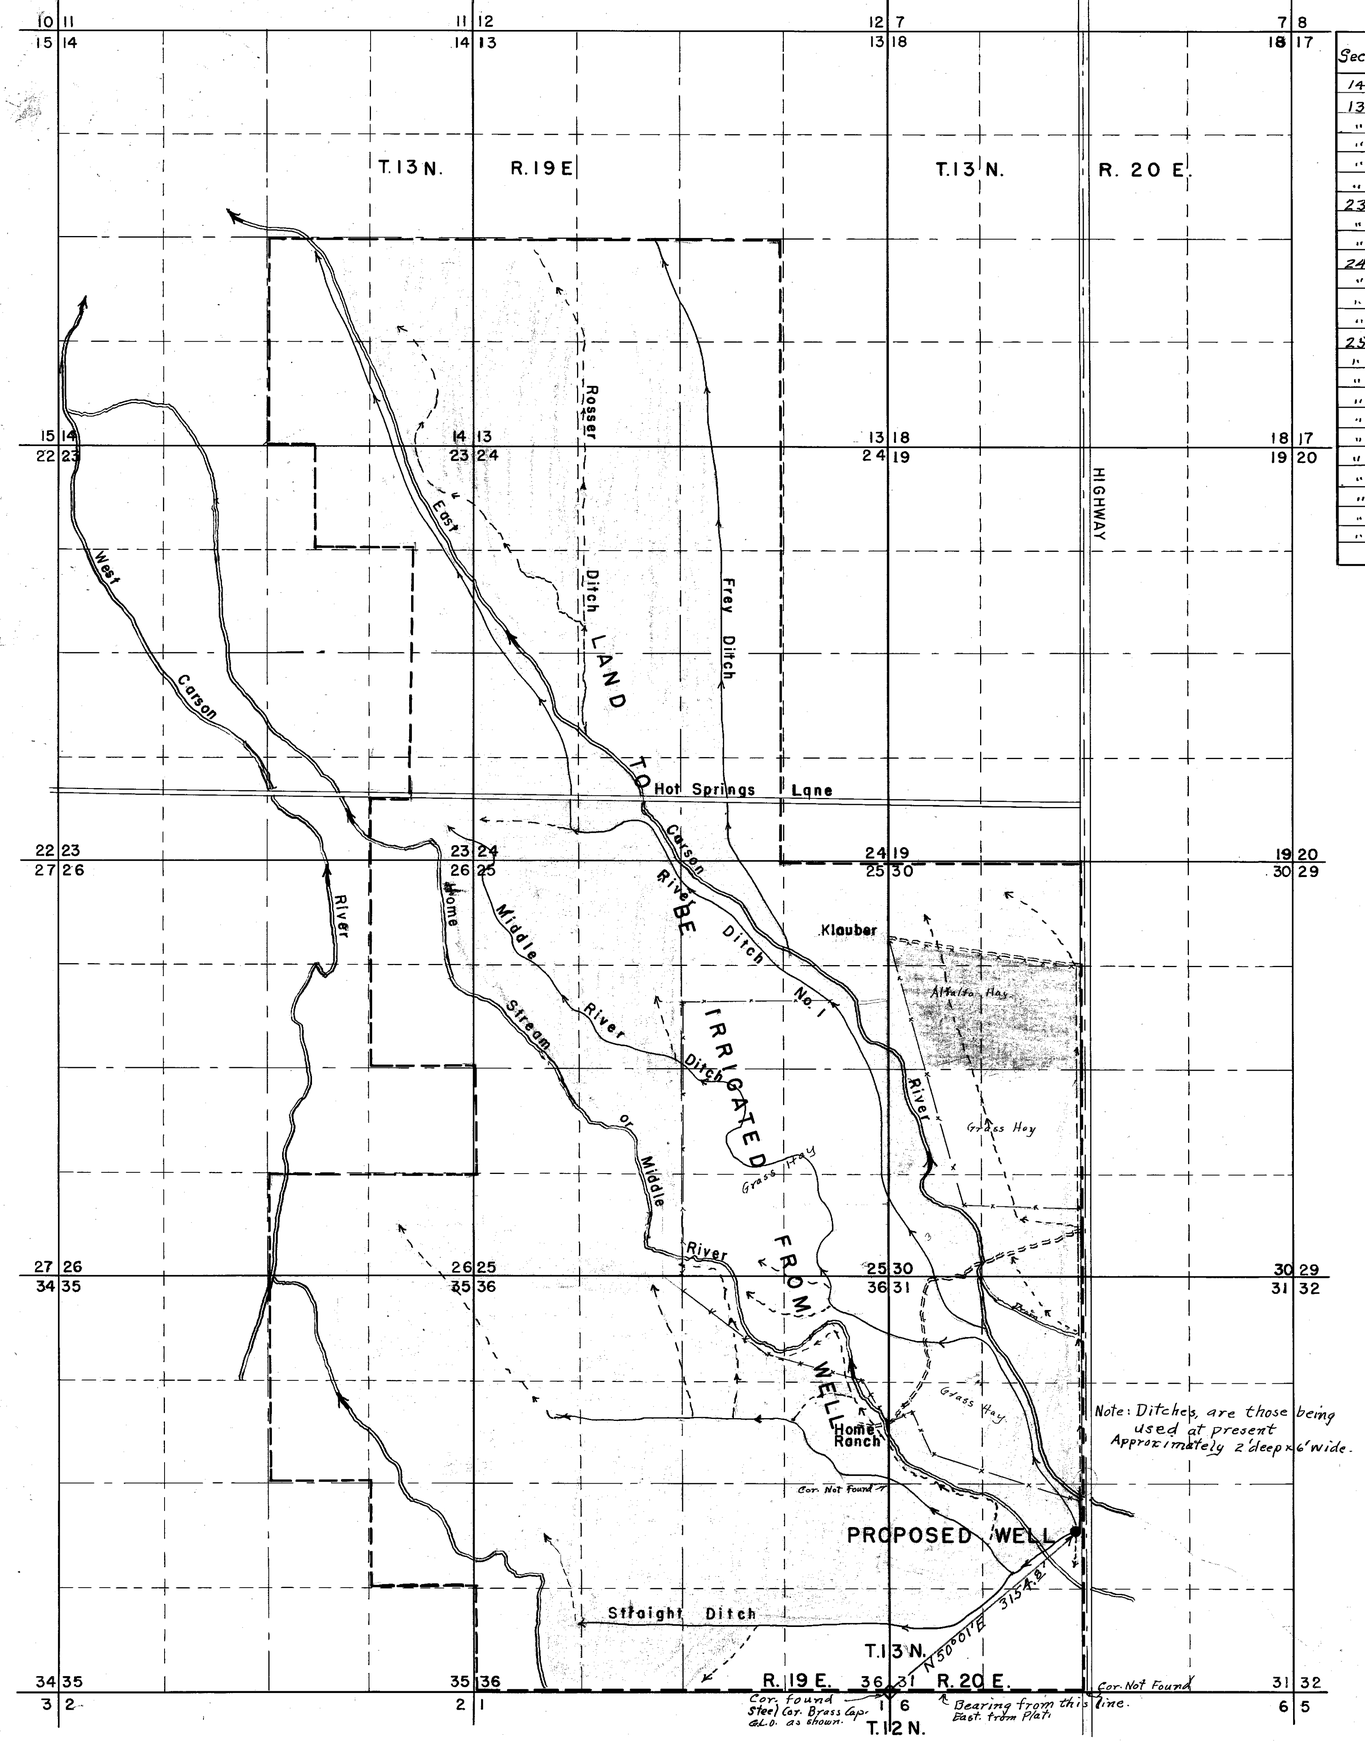

Sec.	Sub-division	Tship	Range	Cultivated Acreage	Description of Culture	Date of First Culture
14	SE¼	13N	19E	87.3	Meadow	
13	W½, SW¼	"	"	80.0	"	
"	SE¼ SW¼	"	"	40.0	"	
"	NE¼ SW¼	"	"	36.3	"	
"	NW¼ SE¼	"	"	1.7	"	
"	SW¼ SE¼	"	"	10.4	168.4 "	
23	NE¼ NE¼	"	"	17.7	"	
"	SE¼ NE¼	"	"	1.7	"	
"	E½ SE¼	"	"	28.7	43.1 "	
24	NW¼	"	"	160.0	"	
"	SW¼	"	"	160.0	"	
"	W½ NE¼	"	"	30.4	"	
"	W½ SE¼	"	"	33.1	383.5 "	
25	N½ NW¼	"	"	80.0	"	
"	SW¼ NW¼	"	"	26.4	"	
"	SE¼ NW¼	"	"	40.0	"	
"	NW¼ NE¼	"	"	33.4	"	
"	NE¼ NE¼	"	"	28.6	"	
"	S½ NE¼	"	"	36.6	"	
"	S½ NE¼	"	"	42.8	Hay.	
"	NW¼ SW¼	"	"	1.4	Meadow	
"	NE¼ SW¼	"	"	28.6	"	
"	SE¼ SW¼	"	"	18.0	"	
"	SW¼ SW¼	"	"	19.0	354.80 "	

Sec.	Sub-division	Tship	Range	Cultivated Acreage	Description of Culture	Date of First Culture
25	SE¼	13N	19E	155.0	Hay.	
"	"	"	"	5.0	160.0 Meadow	
26	NE¼ NE¼	"	"	10.4	"	
"	SE¼ NE¼	"	"	2.4	"	
"	S½ SE¼	"	"	49.8	626.0 "	
35	NE¼	"	"	100.0	"	
"	NE¼ SE¼	"	"	9.7	109.7 "	
36	NW¼	"	"	160.0	"	
"	NE¼	"	"	100.0	"	
"	"	"	"	60.0	Hay.	
"	W½ SW¼	"	"	51.3	Meadow.	
"	E½ SW¼	"	"	80.0	"	
"	N½ SE¼	"	"	80.0	"	
"	S½ SE¼	"	"	37.7	568.9 "	
30	W½	13N	R20E	130.0	"	
"	"	"	"	146.8	276.8 Hay.	
31	NW¼	"	"	110.3	Hay.	
"	"	"	"	34.7	Meadow	
"	NW¼ SW¼	"	"	38.3	"	
"	NE¼ SW¼	"	"	26.0	"	
"	" "	"	"	1.4	Hay.	
"	SW¼ SW¼	"	"	12.6	Meadow	
"	SE¼ SW¼	"	"	0.8	224.4 "	

Total Acreage = 2439.5
Hay Acreage = 516.5
Meadow Acreage = 1923.0

STATE OF NEVADA } SS
County of DOUGLAS }

I, Walter G. Reid, being first duly sworn, depose and say that this map, consisting of one sheet, has been correctly drawn to the designated scale from field notes of a survey made by me between the 8th day of September and the 15th day of September, 1947, that it truly and correctly represents the proposed location and extent of the works used to carry water from the well, in Douglas County, by Dangberg Land & Livestock Co., for irrigation purposes. That the proposed point of diversion, the approximate location and size of the diverting channel, all reservoirs or basins, the location and names of all other works, which will cross or connect with the proposed works, and the boundry of all lands, showing by 40 acre subdivisions the areas proposed to be irrigated, are fully and correctly designated thereon.

Walter G. Reid.
State Water Rights Surveyor

Subscribed and Sworn to before me this 22nd day of Sept., 1947

R. R. Malo
Notary Public in and for Douglas, County, Nevada.

My Commission Expires Jan. 9, 1962

Scale 1" = 1000'

1000 500 0 1000 2000 3000 4000

Certificate No. 3774 Issued Nov. 14, 1951

FILED
September 25, 1947
STATE ENGINEER'S OFFICE

MAP
TO ACCOMPANY APPLICATION
TO APPROPRIATE WATER
FOR IRRIGATION BY
DANGBERG LAND & LIVESTOCK CO.
FROM A WELL

84860 T12026