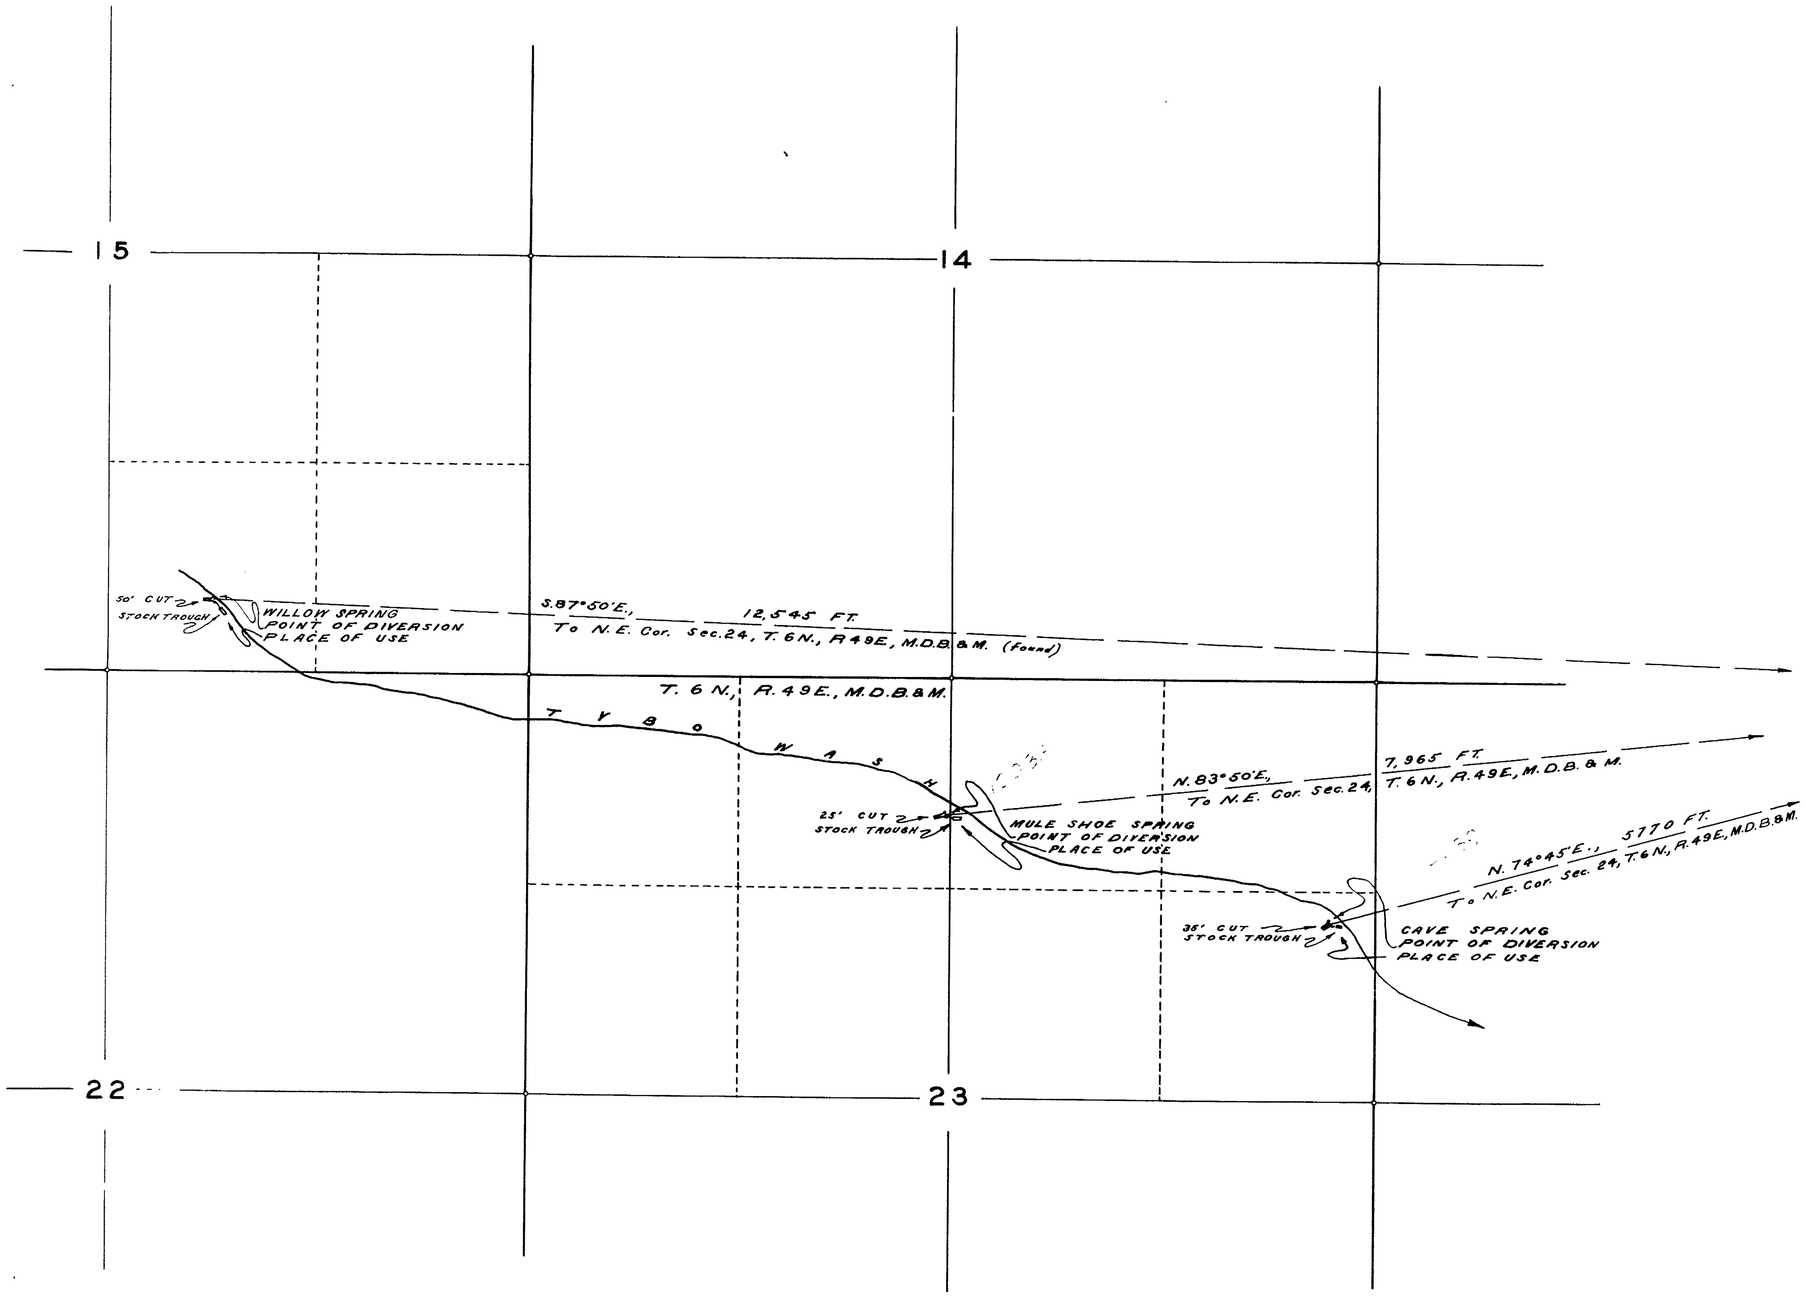

STATE OF NEVADA,
County of Esmeralda ..... } ss.

I, Ed. S. Giles, being first duly sworn, depose and say that this map, consisting of one sheet, has been correctly drawn to the designated scale from field notes of a survey made by me on the 18th day of August, 1947; that it truly and correctly represents the location and extent of the proposed works used to divert water from Willow Spring, Mule Shoe Spring, and Cave Spring, all in Nye County, by Constant Vener for stock-watering purposes. That the proposed points of diversion, the approximate location and size of the diverting channels, the places and manner of use, and the locations and names of all other works or streams which are crossed by or connected with the said works, are fully and correctly designated thereon.

Ed. S. Giles
STATE WATER RIGHT SURVEYOR.

Subscribed and sworn to before me this 2nd day of September, 1947

Amy Roberson
CLERK OF DISTRICT COURT.

12037 Certificate No. 3573 Issued Sept. 21, 1950 for 0.0035 c.f.s.
12039 3574 Issued Sept. 21, 1950 for 0.0035 c.f.s.
12038 3520 Issued Nov. 19, 1950 for 0.0035 c.f.s.

SCALE: 1 IN. = 500 FT.

0 FT 500 1000 1500 2000

FILED
October 11, 1947
STATE ENGINEER, NEVADA

MAP TO ACCOMPANY
APPLICATION TO APPROPRIATE WATER
FOR
STOCKWATERING
BY
CONSTANT VENER
FROM
WILLOW, MULE SHOE, AND
CAVE SPRINGS

12037–12038–12039