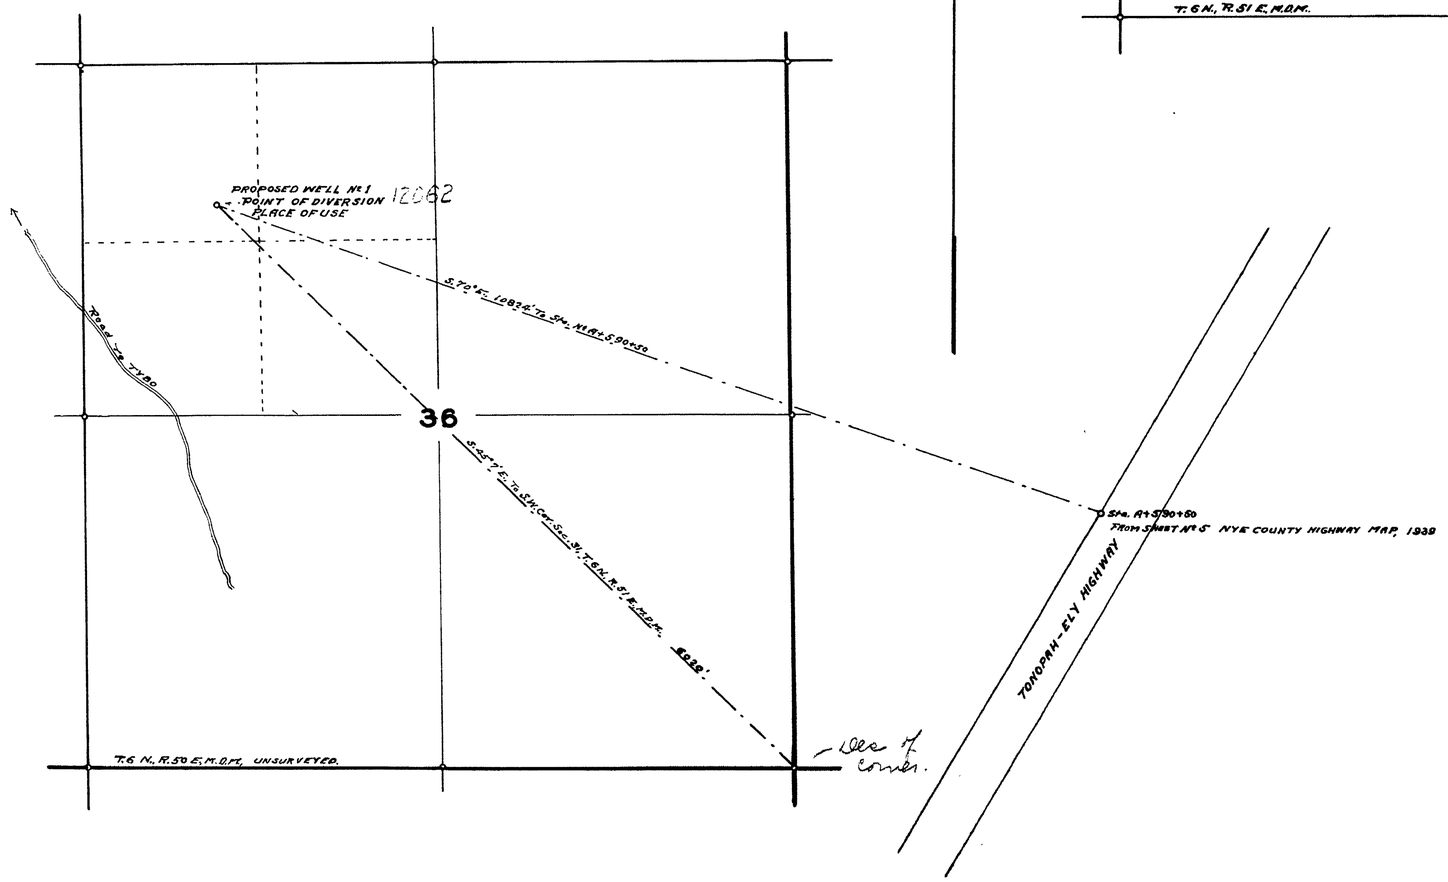

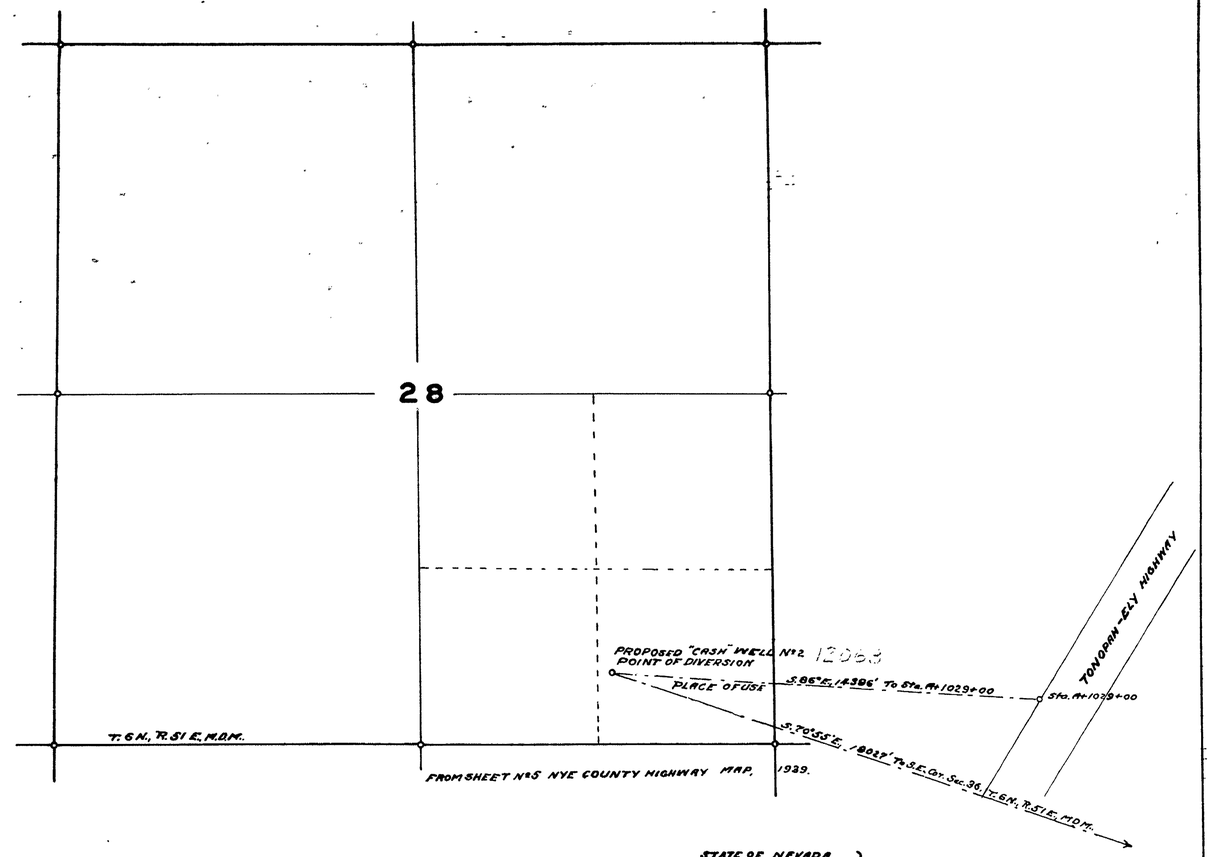

STATE OF NEVADA }
COUNTY OF ESMERALDA } SS.

I, Ed. S. Giles, being first duly sworn, depose and say that this map, consisting of one sheet, has been correctly drawn to the designated scale from field notes of a survey made by me on the 17th day of August, 1947 and correctly represents the location and extent of the works used to divert water from an Underground Source in NYE COUNTY, by CONSTANT VENER for Stock watering: That the point of diversion, the location and size of the diverting conduit, the place and manner of use, and the location and names of all other works and streams which will be crossed by or connected with the said works are fully and correctly designated thereon.

Ed. S. Giles

STATE WATER RIGHT SURVEYOR.

Subscribed and sworn to before me
this 18th day of October, 1947.

Amy Robinson
CLERK OF DISTRICT COURT.

SCALE 1 IN. = 600 FT.

0 FT. 600 1200 1800 2400

MAP TO ACCOMPANY
APPLICATION TO APPROPRIATE WATER
FOR
STOCKWATERING
BY
CONSTANT VENER
FROM
UNDERGROUND SOURCE.

FILED
November 7, 1947
STATE ENGINEER'S OFFICE

12062 – 12063