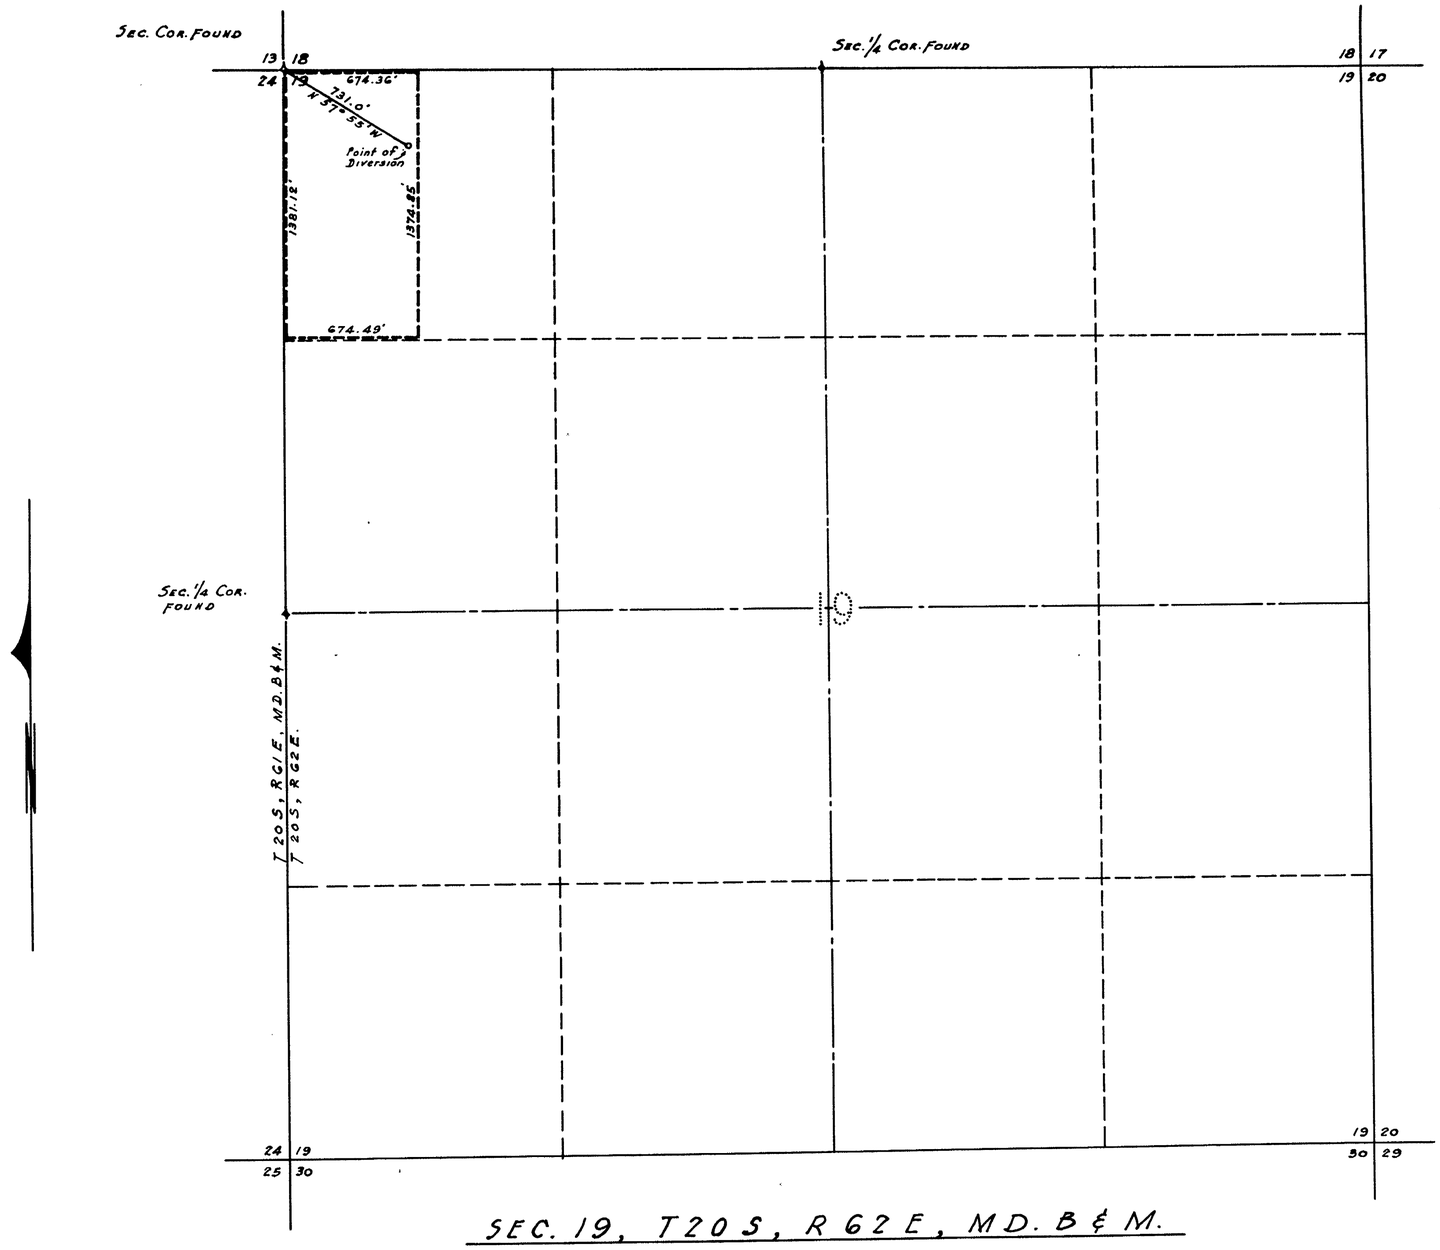

SEC. 19, T20S, R62E, MD. B & M.

STATE OF NEVADA } SS.
COUNTY OF CLARK

I, JACK ASHER, BEING FIRST DULY SWORN DEPOSE AND SAY THAT THIS MAP, CONSISTING OF ONE SHEET, HAS BEEN CORRECTLY DRAWN TO THE DESIGNATED SCALE FROM THE FIELD NOTES OF A SURVEY MADE BY ME AND COMPLETED ON THE 19TH DAY OF OCTOBER, 1947. THAT IT TRULY AND CORRECTLY REPRESENTS THE EXISTING WELL AND THE EXTENT OF THE WORKS USED TO DIVERT WATER FROM LAS VEGAS ARTESIAN BASIN, COUNTY OF CLARK, STATE OF NEVADA, BY: BERT M. WILLEY & HELEN WILLEY FOR IRRIGATION & DOMESTIC PURPOSES. THAT THE POINT OF DIVERSION, THE APPROXIMATE LOCATION AND SIZE OF THE DIVERTING CHANNEL, ALL RESERVOIRS OR BASINS, THE LOCATION AND NAMES OF ALL OTHER WORKS WHICH WILL CROSS OR CONNECT WITH THE EXISTING WELL ARE FULLY AND CORRECTLY REPRESENTED THEREON.

Jack Asher
STATE WATER RIGHT SURVEYOR

SUBSCRIBED AND SWORN TO BEFORE ME THIS 21ST DAY OF OCTOBER A.D. 1947.

J. E. McNamis
NOTARY PUBLIC IN AND FOR CLARK COUNTY, NEVADA

MY COMMISSION EXPIRES: Aug-10-1950

FILED
October 29, 1947
STATE ENGINEER'S OFFICE

0 400 800 1200 1600 1800
SCALE IN FEET

MAP TO ACCOMPANY
APPLICATION TO APPROPRIATE WATER
BY
BERT M. WILLEY & HELEN WILLEY
FOR
IRRIGATION & DOMESTIC USE
FROM
LAS VEGAS ARTESIAN BASIN
CLARK COUNTY - NEVADA

JACK ASHER
CIVIL ENGINEER
LAS VEGAS - NEVADA

12065