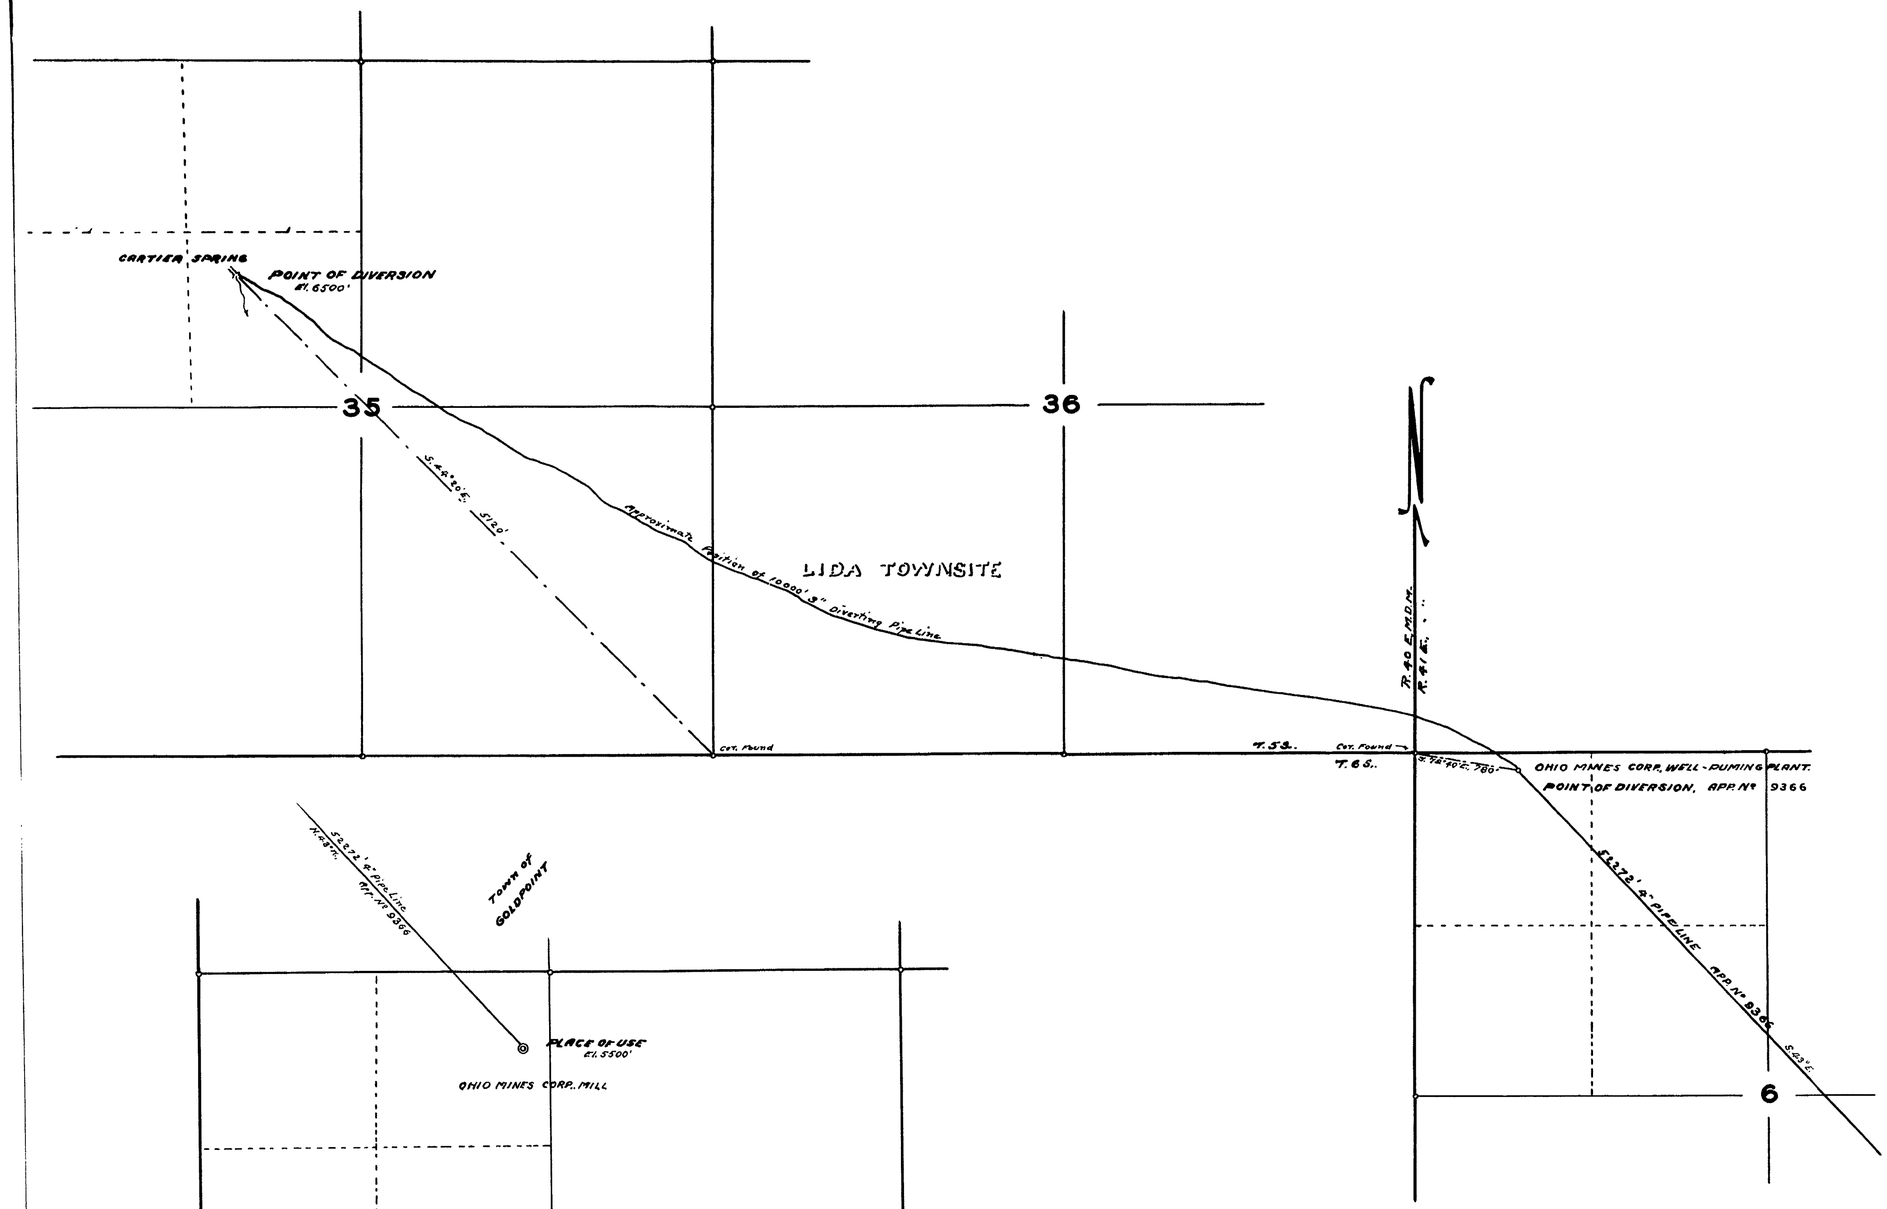

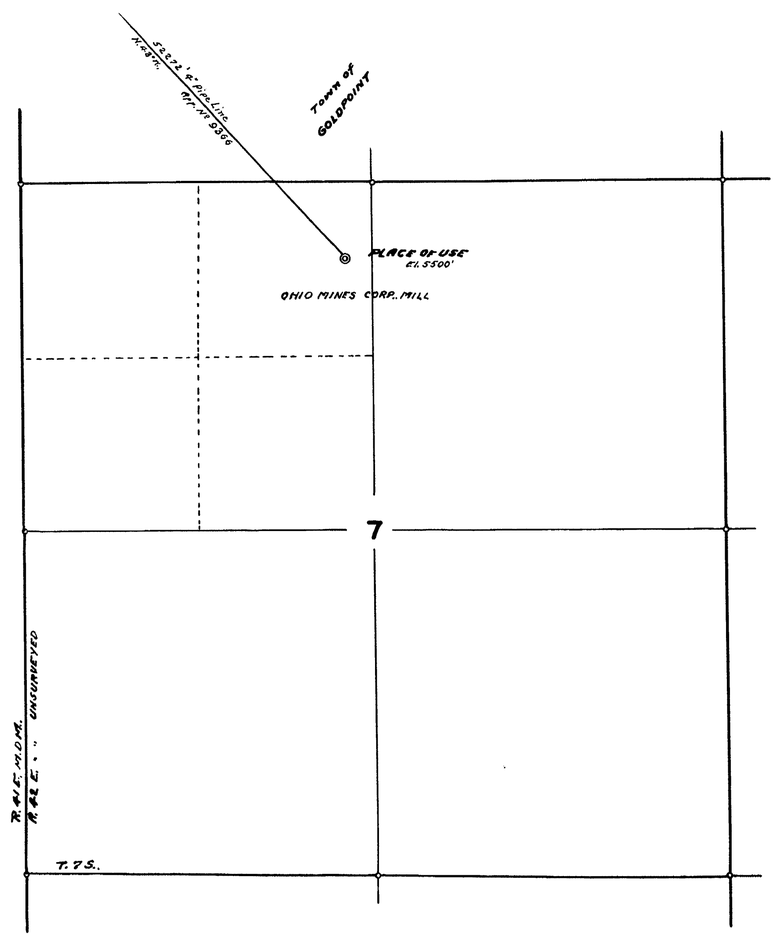

STATE OF NEVADA
COUNTY OF ESMERALDA } SS..

I, Ed. S. Giles, being first duly sworn, depose and say that this map, consisting of one sheet, has been correctly drawn to the designated scale from field notes of a survey made by me, on the 19th day of November. 1947. That it truly and correctly represents the proposed location and extent of the works used to divert water from Cartier Spring in Esmeralda County by the Ohio Mines Corporation for Mining and Milling: That the proposed point of diversion, the approximate position of the diverting pipe line, the location and names of all other works which will be crossed by or connected with the proposed works and the boundaries of all lands, showing by forty acre subdivisions, the location of the point of diversion, development and place of use, are fully and correctly designated thereon.

Ed. S. Giles
STATE WATER RIGHT SURVEYOR

Subscribed and sworn to before me
this 28th day of July, 1948
Frances Carlson
County Clerk

SCALE 1 IN = 600 FT.

0 FT. 600 1200 1800 2400

FILED
August 5, 1948
STATE ENGINEER

MAP TO ACCOMPANY
APPLICATION TO APPROPRIATE WATER
FOR
MINING AND MILLING
BY
OHIO MINES CORPORATION
FROM
CARTIER SPRING.

12073