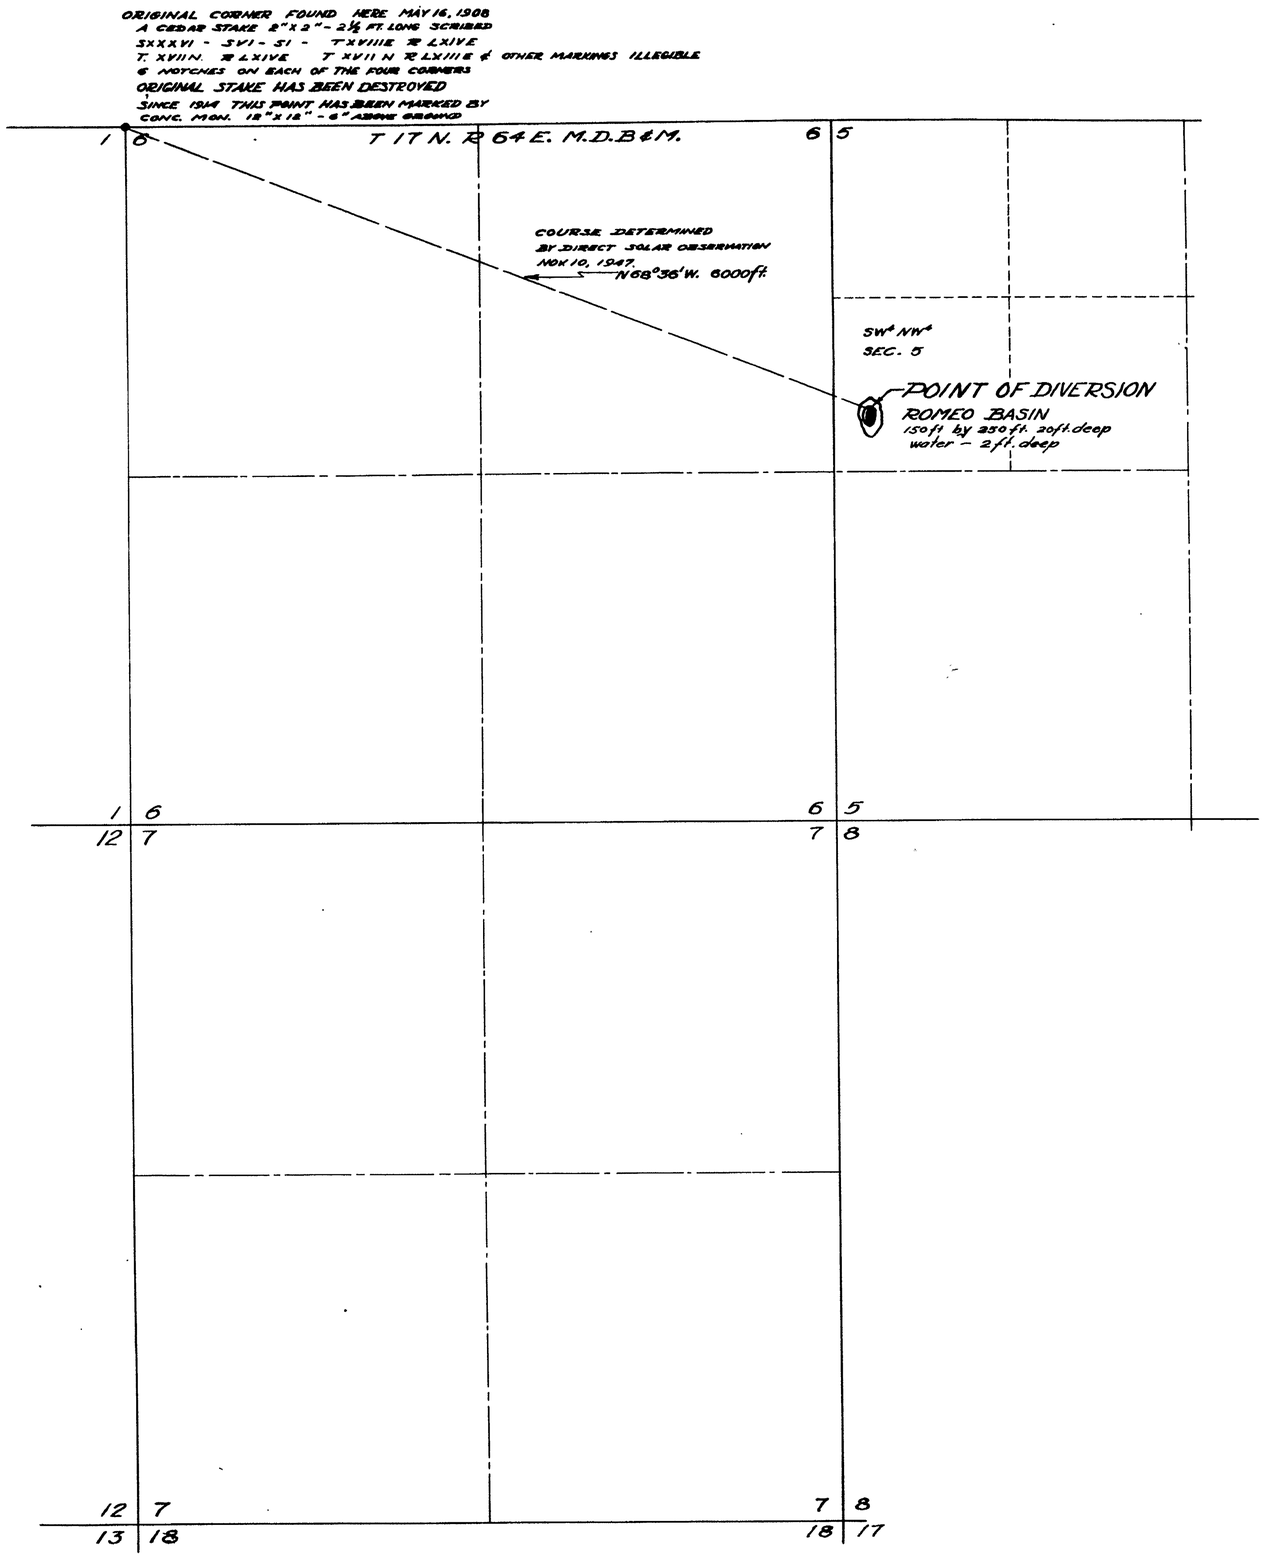

STATE OF NEVADA }
County of White Pine } S.S.

I, F.W. MILLARD, being first duly sworn, depose and say that this map, consisting of one sheet, has been correctly drawn to the designated scale from field notes of a survey made by me on the 10th day of November, 1947; that it truly and correctly represents the location and extent of the proposed works used to divert water from ROMEO BASIN, in White Pine County, by ALBERT ROMEO for stock watering purposes. That the proposed point of diversion, the approximate location and size of the diverting channel or other conduit, the place and manner of use, and the location and names of all other works or streams which are crossed by, or connected with the said works, are fully and correctly designated thereon.

F. W. Millard
STATE WATER RIGHT SURVEYOR

Subscribed and sworn to before me this 17th day of November 1947.

Notary Public in and for White Pine County, Nevada
My commission expires 6-4-50

0' 500' 1000' 2000'
SCALE 1-IN = 600 FT.

FILED
December 18, 1947
STATE ENGINEER'S OFFICE

OFFICE STATE ENGINEER
DEC 18 1947

MAP TO ACCOMPANY
APPLICATION TO APPROPRIATE WATER
FOR STOCKWATERING
FROM ROMEO BASIN
BY ALBERT ROMEO
SURVEYED - NOV. 10, 1947 BY - F. W. MILLARD & SON
ELY - NEVADA

12102