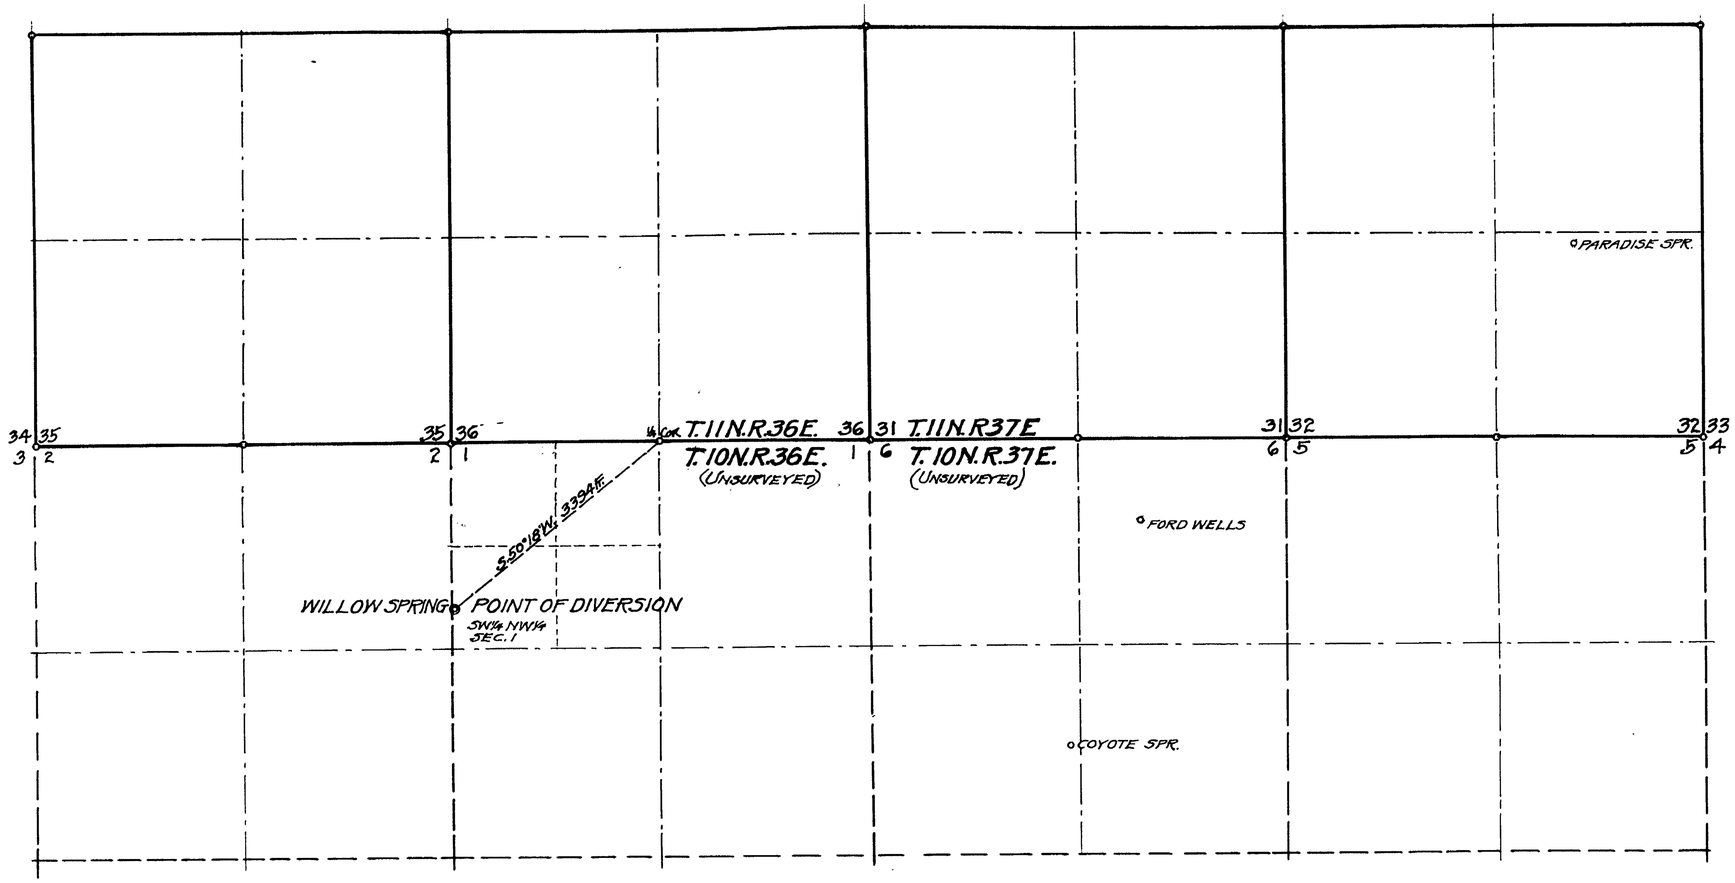

State of Nevada }
County of Mineral } ss.

I, L. B. Spencer, being first duly sworn, depose and say that this map has been correctly drawn to the designated scale from the field notes of a survey made by me on the 7th day of January, 1948, that it truly and correctly represents the proposed location and extent of the works used to divert the water from Willow Spring in Nye County, Nevada, by Gabbs Valley Cattle Co. for Stockwatering Purposes. That the proposed Point of Diversion, the approximate location and size of pipe line and the location of all other works are fully and correctly shown hereon.

L. B. Spencer
State Water-Right Surveyor.

Subscribed and sworn to before me this 22 day of January, 1948.

L. E. Convelini
Notary Public in and for
Mineral County, Nevada.

My Commission expires July 7th 1951

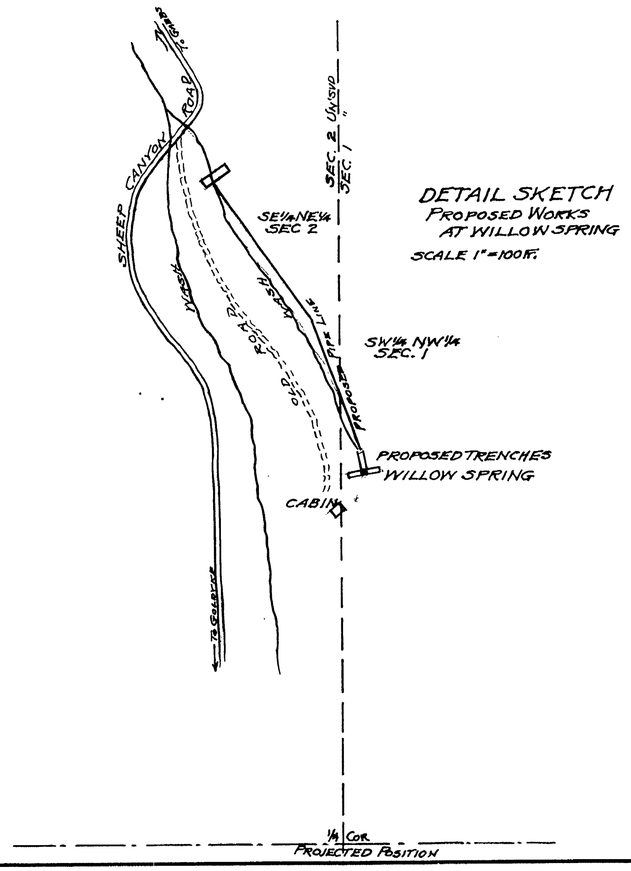

DETAIL SKETCH
PROPOSED WORKS
AT WILLOW SPRING
SCALE 1" = 100 FT.

SCALE-IN FEET
0 500 1000 2000 3000 4000 5000

FILED
January 26, 1948
STATE ENGINEER'S OFFICE

OFFICE
STATE ENGINEER
JAN 2[illegible]

MAP

TO ACCOMPANY APPLICATION TO APPROPIATE WATER FOR STOCKWATERING PURPOSES BY GABBS VALLEY CATTLE CO. FROM WILLOW SPRING IN NYE COUNTY, NEVADA.

SCALE 1" = 1000 FT. SURVEYED JAN. 7TH, 1948
BY L. B. SPENCER
STATE WATER-RIGHT SURVEYOR
MINA, NEVADA.

12108