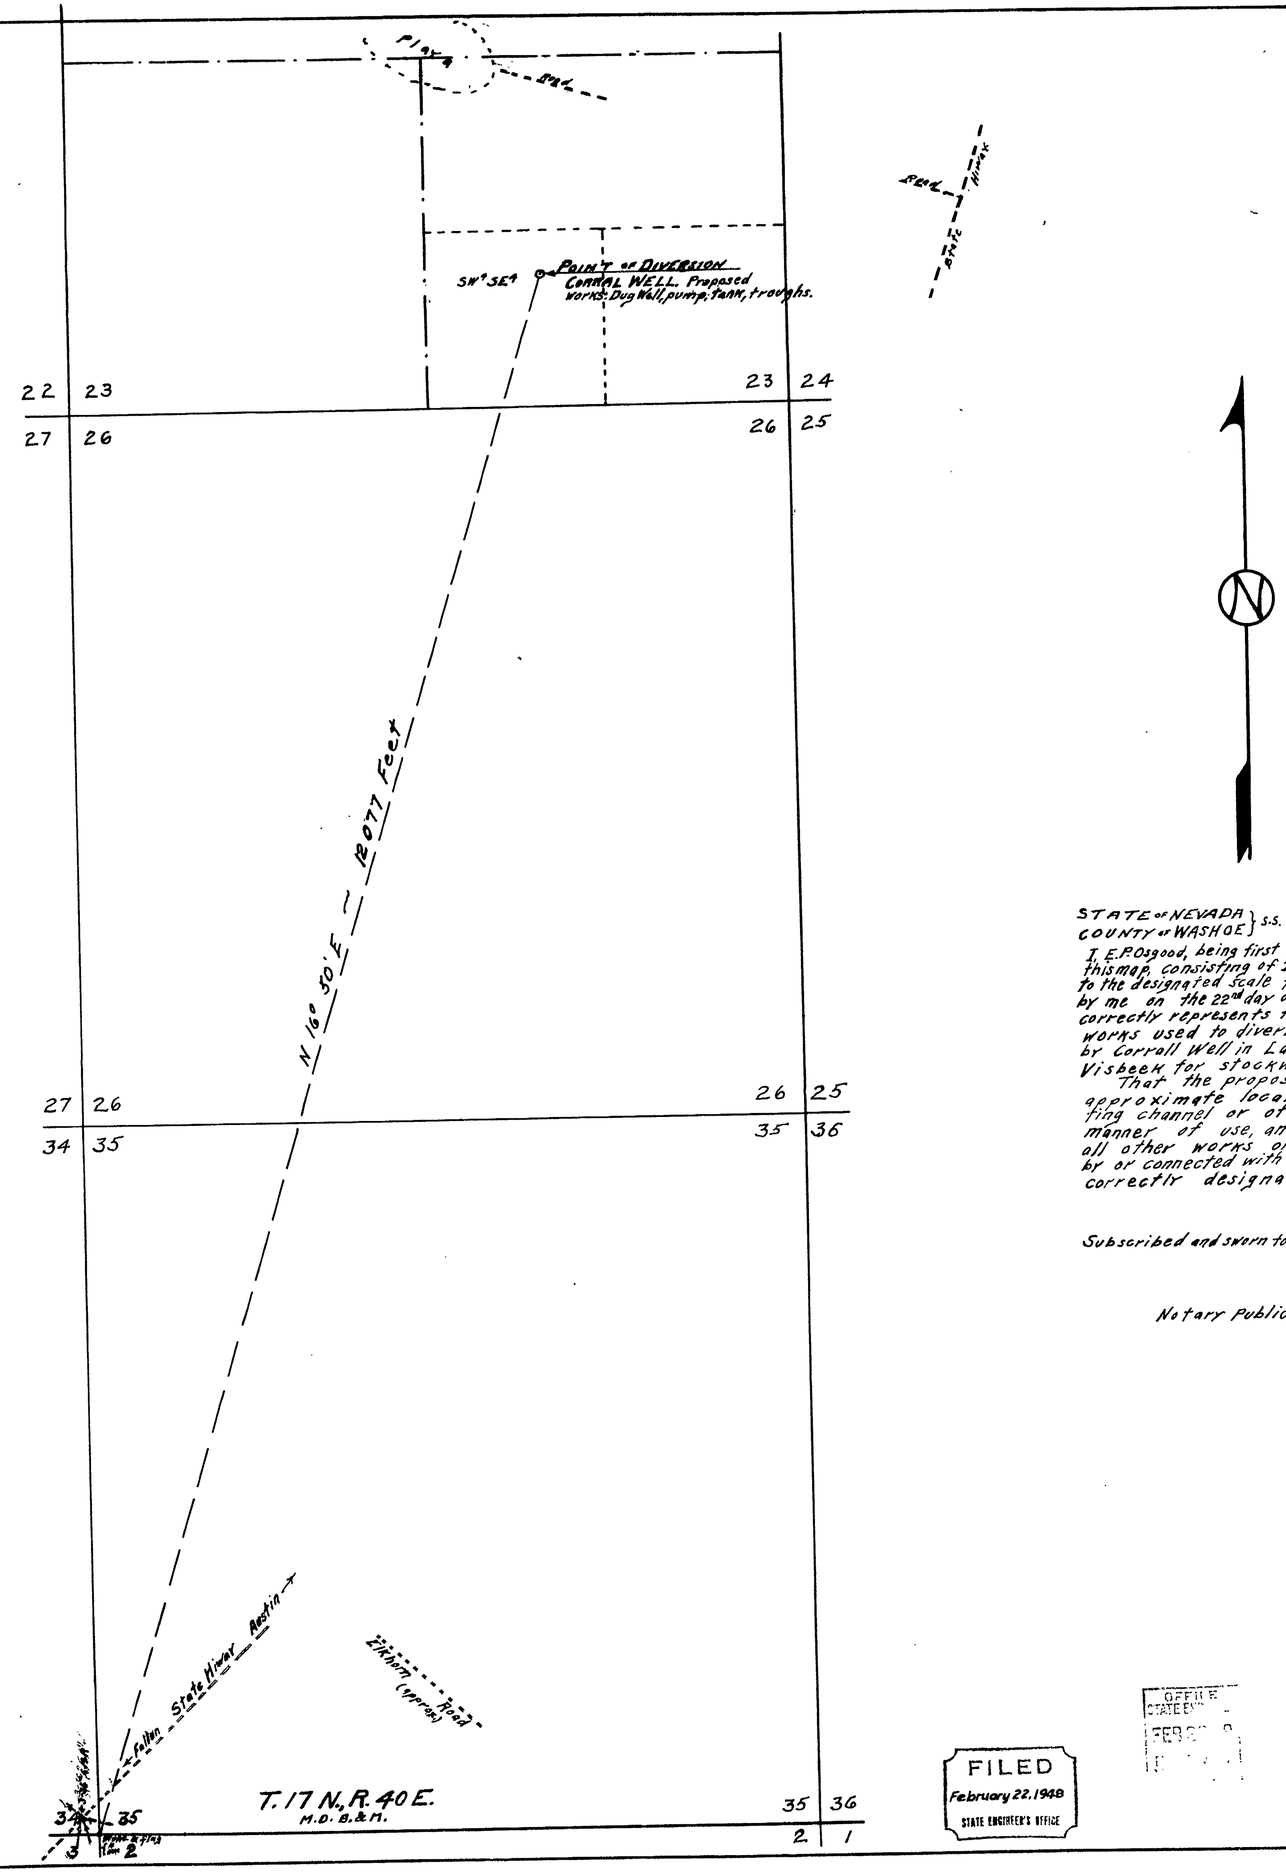

STATE OF NEVADA }
COUNTY OF WASHOE } S.S.

I, E.P. Osgood, being first duly sworn, depose and say that this map, consisting of 1 sheet has been correctly drawn to the designated scale from field notes of a survey made by me on the 22nd day of January, 1948; that it truly and correctly represents the location and extent of the works used to divert water from underground source by Corrall Well in Lander County, Nevada by Roy Visbeek for stockwatering purposes.

That the proposed point of diversion, the approximate location and size of the diverting channel or other conduit, the place and manner of use, and the location and names of all other works or streams, which are crossed by or connected with the said works, are fully and correctly designated thereon.

E. P. Osgood.
State Water Right Surveyor

Subscribed and sworn to before me this 19th day of February, 1948.

Georgia C. Newman

Notary Public in & for Washoe, County, Nevada.

SCALE
1 Inch = 600 Feet
100 0 500 1000 1500 2000

FILED
February 22, 1948
STATE ENGINEER'S OFFICE

OFFICE STATE ENGINEER FEB 22 1948

MAP
TO ACCOMPANY APPLICATION TO APPROPRIATE
WATER FROM UNDERGROUND SOURCE
BY CORRAL WELL LANDER COUNTY, NEV.
BY
ROY VISBEEK
February 1948 E.P. Osgood, St. Wat. Rt. Sur.

12116