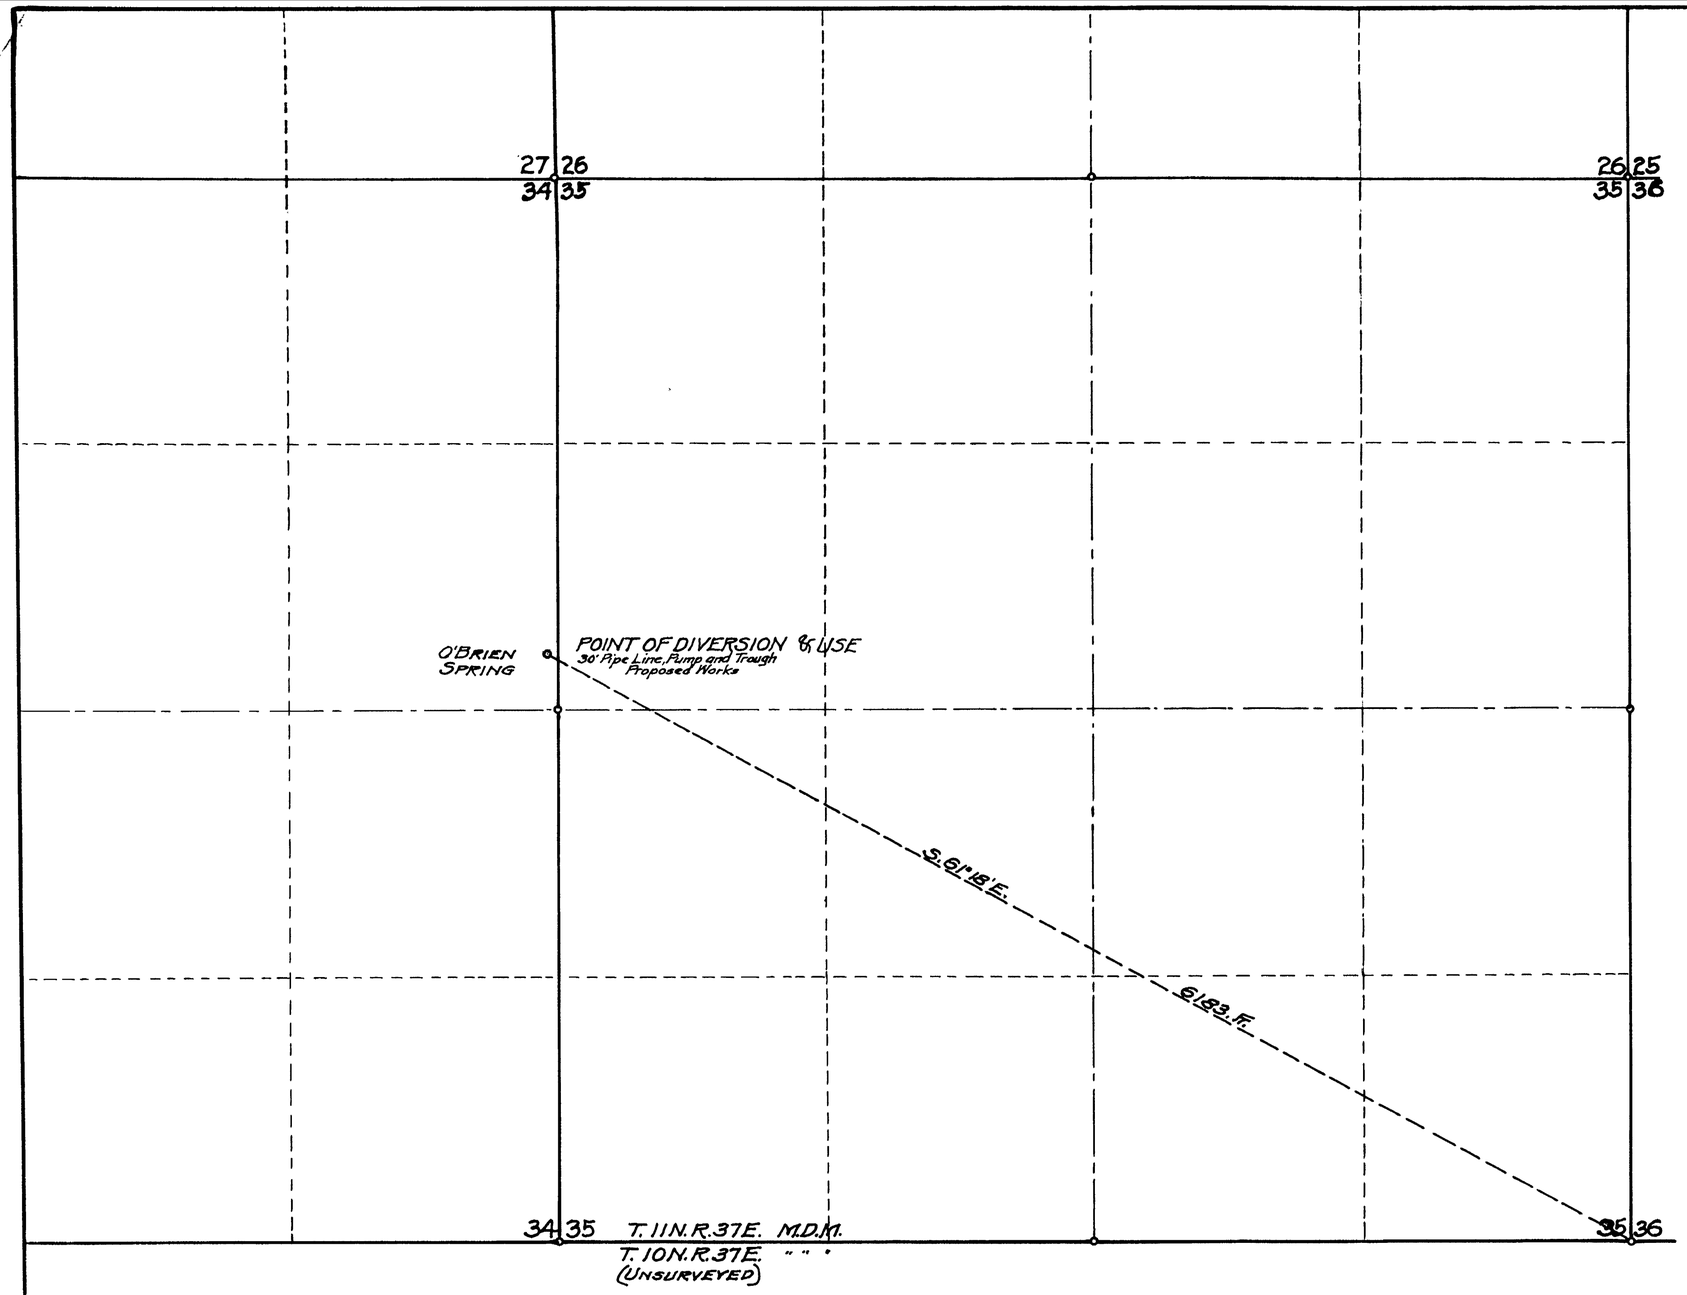

State of Nevada }ss:
County of Mineral

I, L. B. Spencer, being first duly sworn, depose and say that this map has been correctly drawn to the designated scale from the field notes of a survey made by me between the 11th and 15th days of December, 1947; that it truly and correctly represents the location and extent of the works used to divert the water from O'Brien Spring in Nye County, Nevada, by Gabbs Valley Cattle Co. for stockwatering purposes. That the Point of Diversion the proposed location and size of pipe line and watering trough and all other works are fully and correctly shown

L. B. Spencer
State Water Right Surveyor.

Subscribed and sworn to before me this 26 day of December, 1947.

L. E. Courtline
Notary Public in and for
Mineral County, Nevada.

My Commission expires July 7th 1951

SCALE- IN FEET
0 200 400 800 1200 1600 2000

MAP
TO ACCOMPANY APPLICATION TO APPROPIATE WATER FOR STOCKWATERING BY GABB'S VALLEY CATTLE CO. FROM O'BRIEN SPRING IN NYE COUNTY, NEVADA

SCALE 1" = 400 ft. SURVEYED DEC. 11-15th-1947

BY L. B. SPENCER
STATE WATER RIGHT SURV'YR.

FILED
January 6, 1948
STATE ENGINEER'S OFFICE

OFFICE STATE ENGINEER
JAN 5 '9
RECEIVED
AND

12119