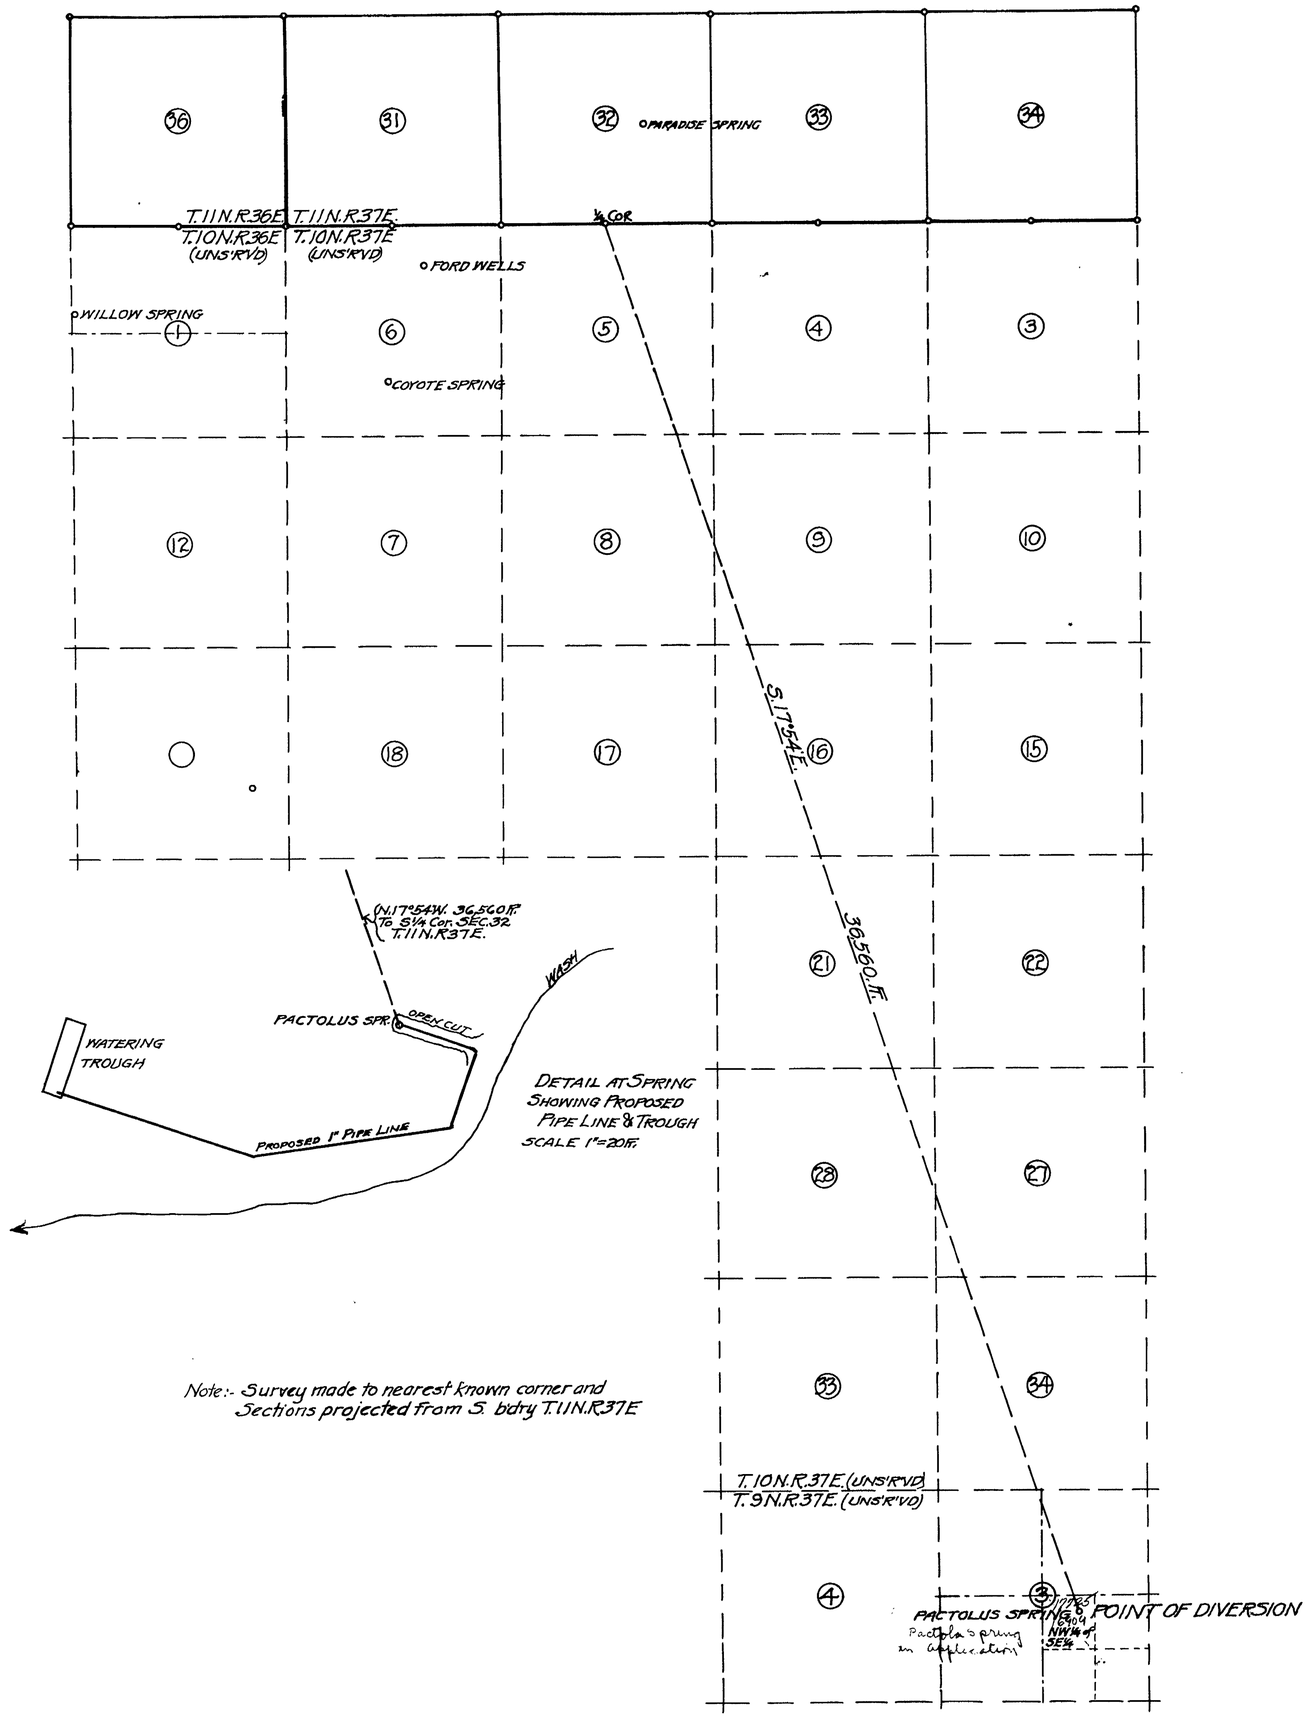

Note:- Survey made to nearest known corner and Sections projected from S. bdry T.11N.R.37E

State of Nevada }
County of Mineral } ss.

I, L. B. Spencer, being first duly sworn, depose and say that this map has been correctly drawn to the designated scale from the field notes of a survey made by me on the 6th day of January, 1948; that it truly and correctly represents the proposed location and extent of the works used to divert the water from Pactolus Spring in Nye County, Nevada, by Gabbs Valley Cattle Co. for Stockwatering Purposes. That the proposed Point of Diversion, the approximate location and size of pipe line and the locations of all other works are fully and correctly shown hereon.

L. B. Spencer
State Water-Right Surveyor.

Subscribed and sworn to before me this 22 day of January, 1948.

L. E. Cowelin
Notary Public in and for
Mineral County, Nevada

My Commission expires July 7th 1951

SCALE-IN FEET
0 1000 2000 4000 6000 8000 10000

MAP

TO ACCOMPANY APPLICATION TO APPROPIATE WATER FOR STOCKWATERING PURPOSES BY GABBS VALLEY CATTLE CO. FROM PACTOLUS SPRING IN NYE COUNTY, NEVADA.

SCALE 1" = 2000 ft. SURVEYED JAN. 6TH, 1948

BY L. B. SPENCER
STATE WATER RIGHT SURVEYOR
MINA, NEVADA.

FILED
January 26, 1948
STATE ENGINEER'S OFFICE

OFFICE STATE ENGINEER JAN 20 1948

17725 16909 12120 + File Under