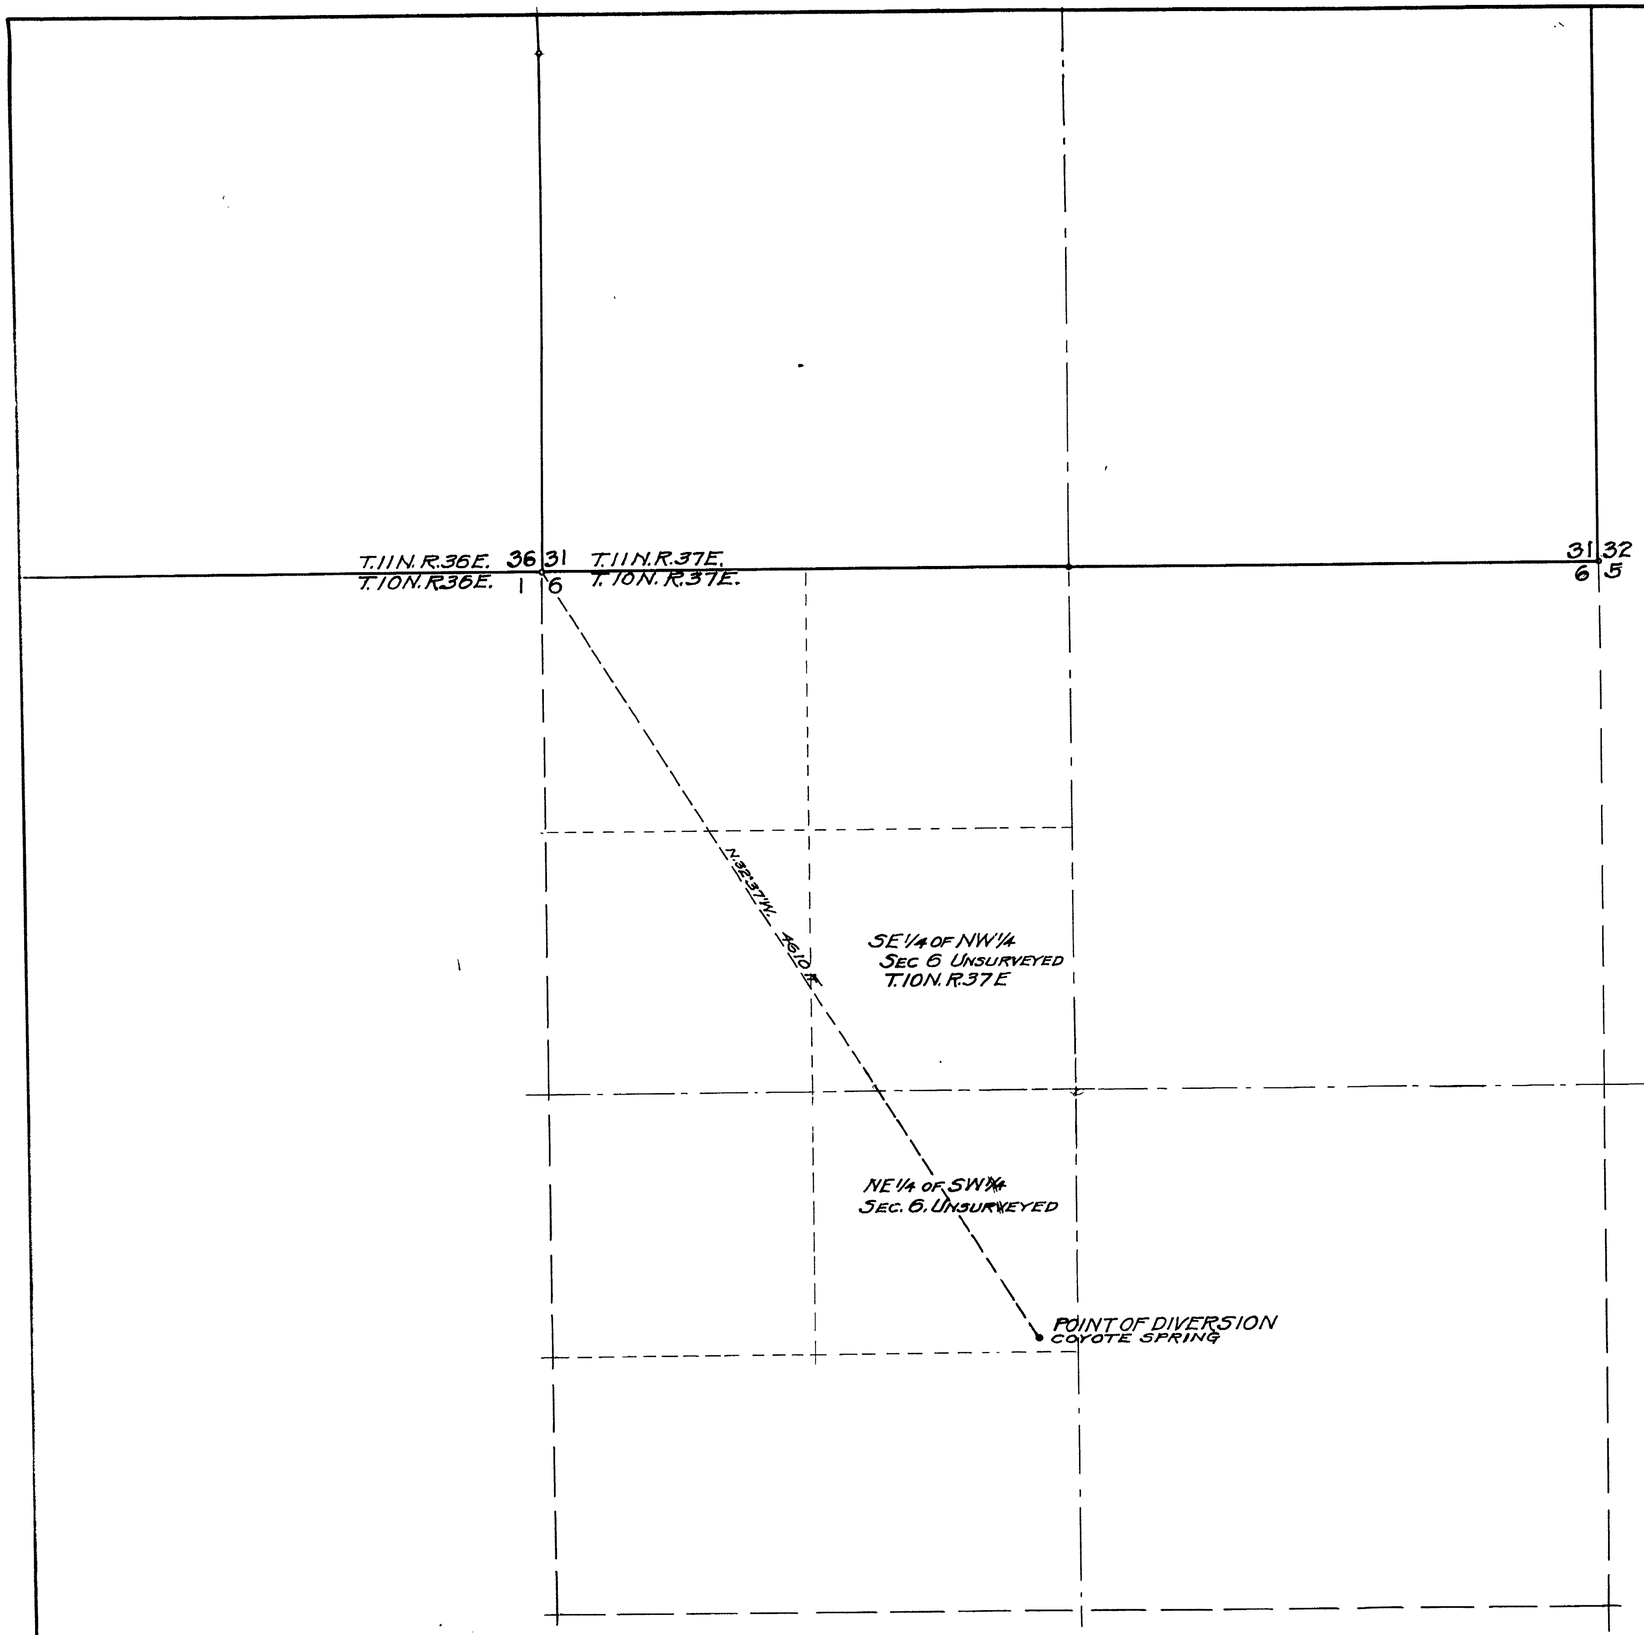

State of Nevada }
County of Mineral } ss.

I, L.B. Spencer, being first duly sworn, depose and say that this map has been correctly drawn to the designated scale from the field notes of a survey made by me between the 11th and 13th days of December, 1947; that it truly and correctly represents the location and extent of the works used to divert the water from Coyote Spring, in Nye County, Nevada, by W.J. Ford for Stockwatering Purposes. That the Point of Diversion, location and size of pipe line and watering trough and all other works are fully and correctly shown.

L.B. Spencer
State Water Right Surveyor.

Subscribed and sworn to before me this 26 day of December, 1947.

L.E. Cornelius
Notary Public in and for Mineral County, Nevada

My Commission expires July 7th 1951

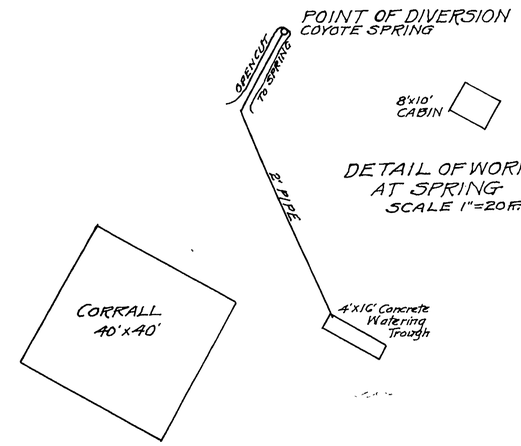

DETAIL OF WORKS AT SPRING
SCALE 1"=20 FT.

SCALE-IN FEET.
0 200 400 800 1200 1600 2000

FILED
January 6, 1948
STATE ENGINEER'S OFFICE

OFFICE STATE ENGINEER
JAN 6 1948

MAP
TO ACCOMPANY APPLICATION TO APPROPIATE WATER FOR STOCKWATERING BY W.J. FORD FROM COYOTE SPRING IN NYE COUNTY, NEVADA.

SCALE 1"=400 FT. SURVEYED DEC. 11-13-'47
BY L.B. SPENCER
STATE WATER RIGHT SURVYR

12122