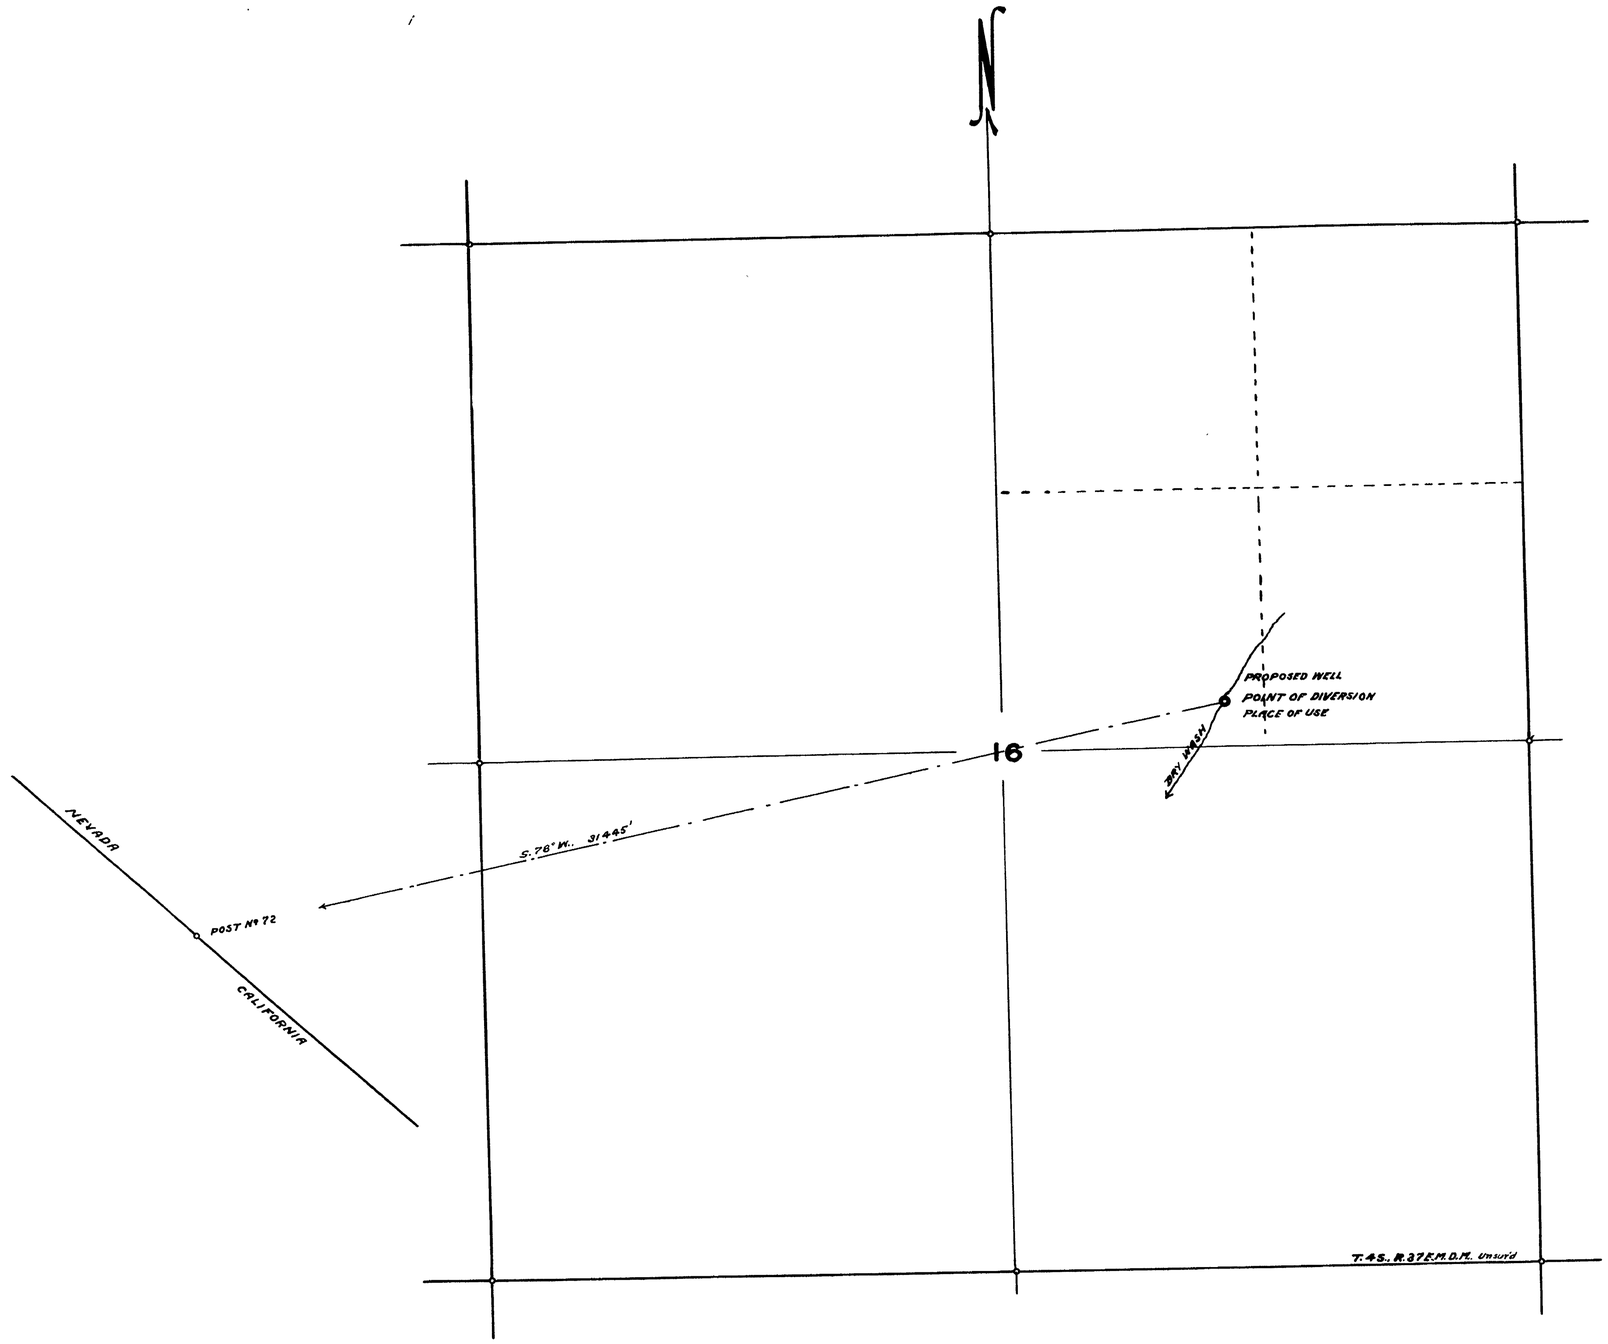

STATE OF NEVADA
COUNTY OF ESMERALDA } ss.

I, Ed. S. Giles, being first duly sworn, depose and say that this map, consisting of one sheet, has been correctly drawn to the designated scale from field notes of a survey made by me on the 5th day of March, 1948: That it truly and correctly represents the proposed location and extent of the works used to divert water from an Underground Source in Esmeralda County by Basil Brewer and George A. Riley for Stock Watering: That the proposed point of diversion, the approximate position of the diverting pipe line, the location of all other works which will be crossed by or connected with the proposed works and the boundaries of all lands, showing by 40 acre subdivisions, the location of the point of diversion, development and place of use, are fully and correctly designated thereon.

Ed. S. Giles
STATE WATER RIGHT SURVEYOR

Subscribed and sworn to before me this 15th day of May, 1948.

Amy Robertson
CLERK OF DISTRICT COURT

SCALE 1 IN = 400 FT.

0 FT. 400 800 1200 1600

Certificate No. 4678 Issued May 28, 1948

FILED
May 18, 1948
STATE ENGINEER'S OFFICE

MAP TO ACCOMPANY
APPLICATION TO APPROPRIATE WATER
FOR
STOCKWATERING
BY
BASIL BREWER & GEORGE ARILEY
FROM
UNDERGROUND SOURCE.

12125