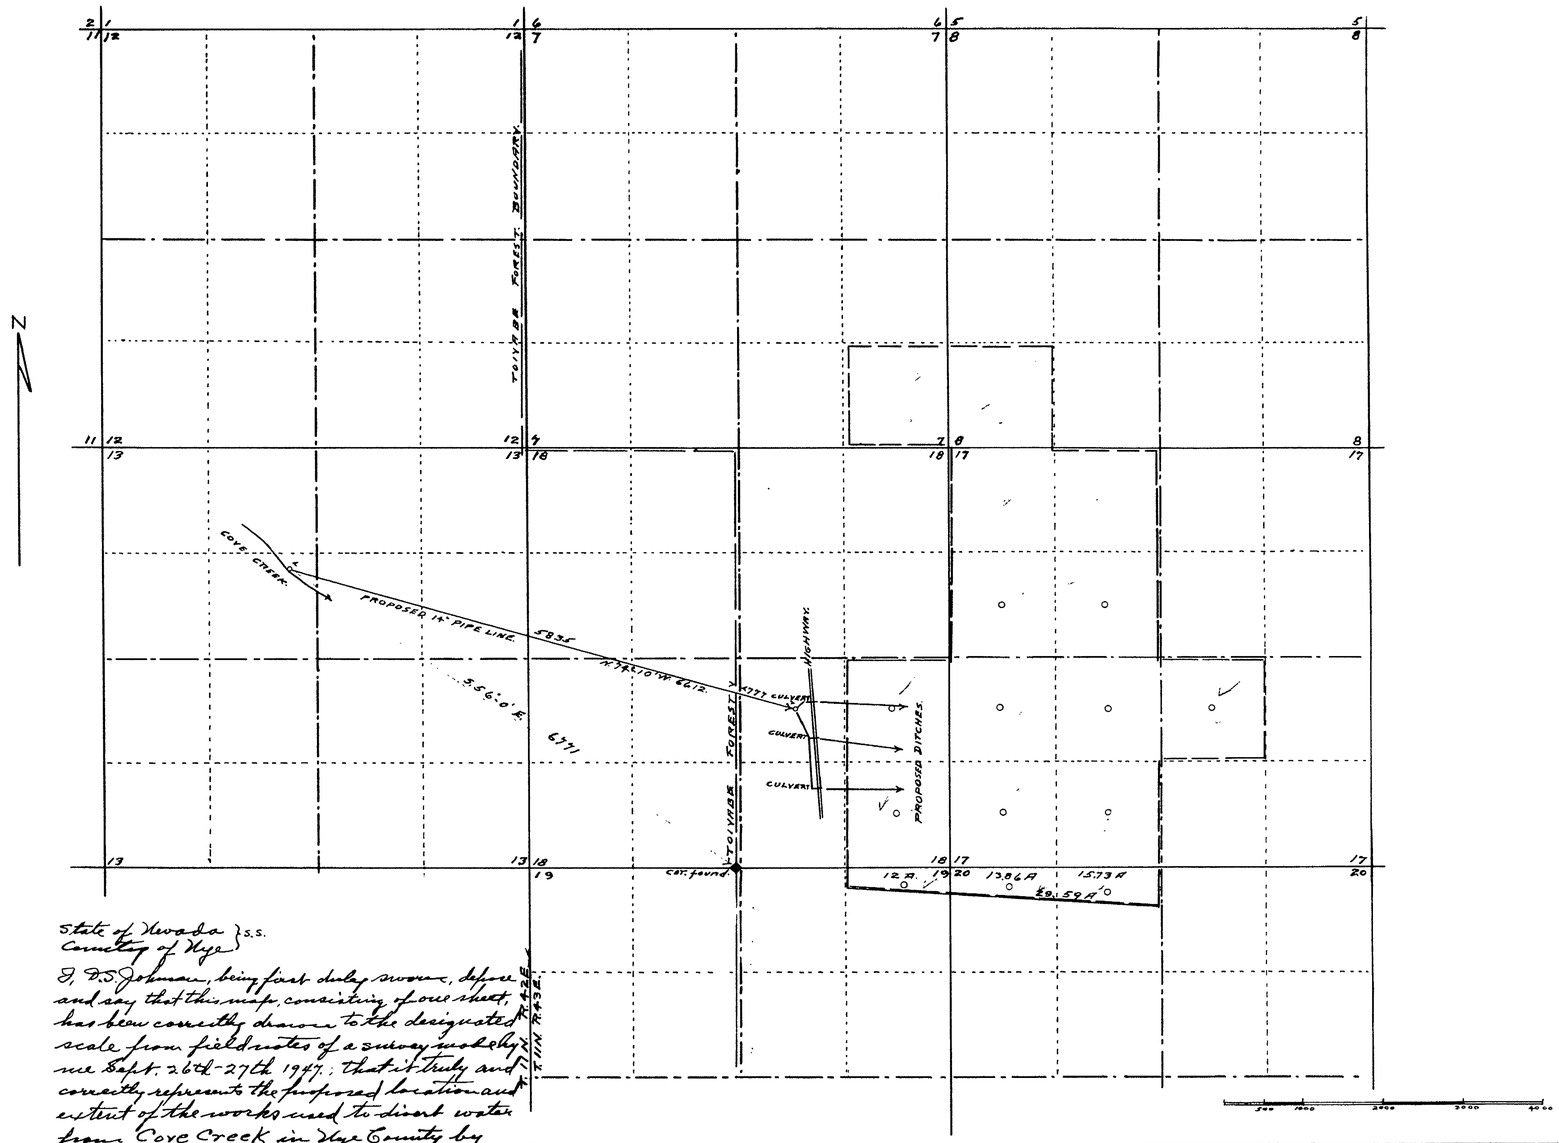

State of Nevada } S.S.
County of Nye }

I, D.S. Johnson, being first duly sworn, depose and say that this map, consisting of one sheet, has been correctly drawn to the designated scale from field notes of a survey made by me Sept. 26th-27th 1947; that it truly and correctly represents the proposed location and extent of the works used to divert water from Cove Creek in Nye County by Darrough Brothers for irrigation and domestic purposes

That the proposed point of diversion, the approximate location and size of the diverting channel, the location and names of all other works which will cross or connect with the proposed works, and the boundary of all lands, showing by 10 acre subdivisions the areas proposed to be irrigated, are fully and correctly designated thereon.

D.S. Johnson
State Water Right Surveyor.

Subscribed and sworn to before me this 28th day of Oct. 1947

Hans Jensen
Notary Public

FILED
November 19, 1947
STATE ENGINEER'S OFFICE

MAP
TO ACCOMPANY APPLICATION
TO APPROPRIATE WATER
FOR IRRIGATION AND DOMESTIC USE
BY
DARROUGH BROTHERS FROM COVE CREEK.

Sept. 7th, 1947 Scale 1" = 1000

12129