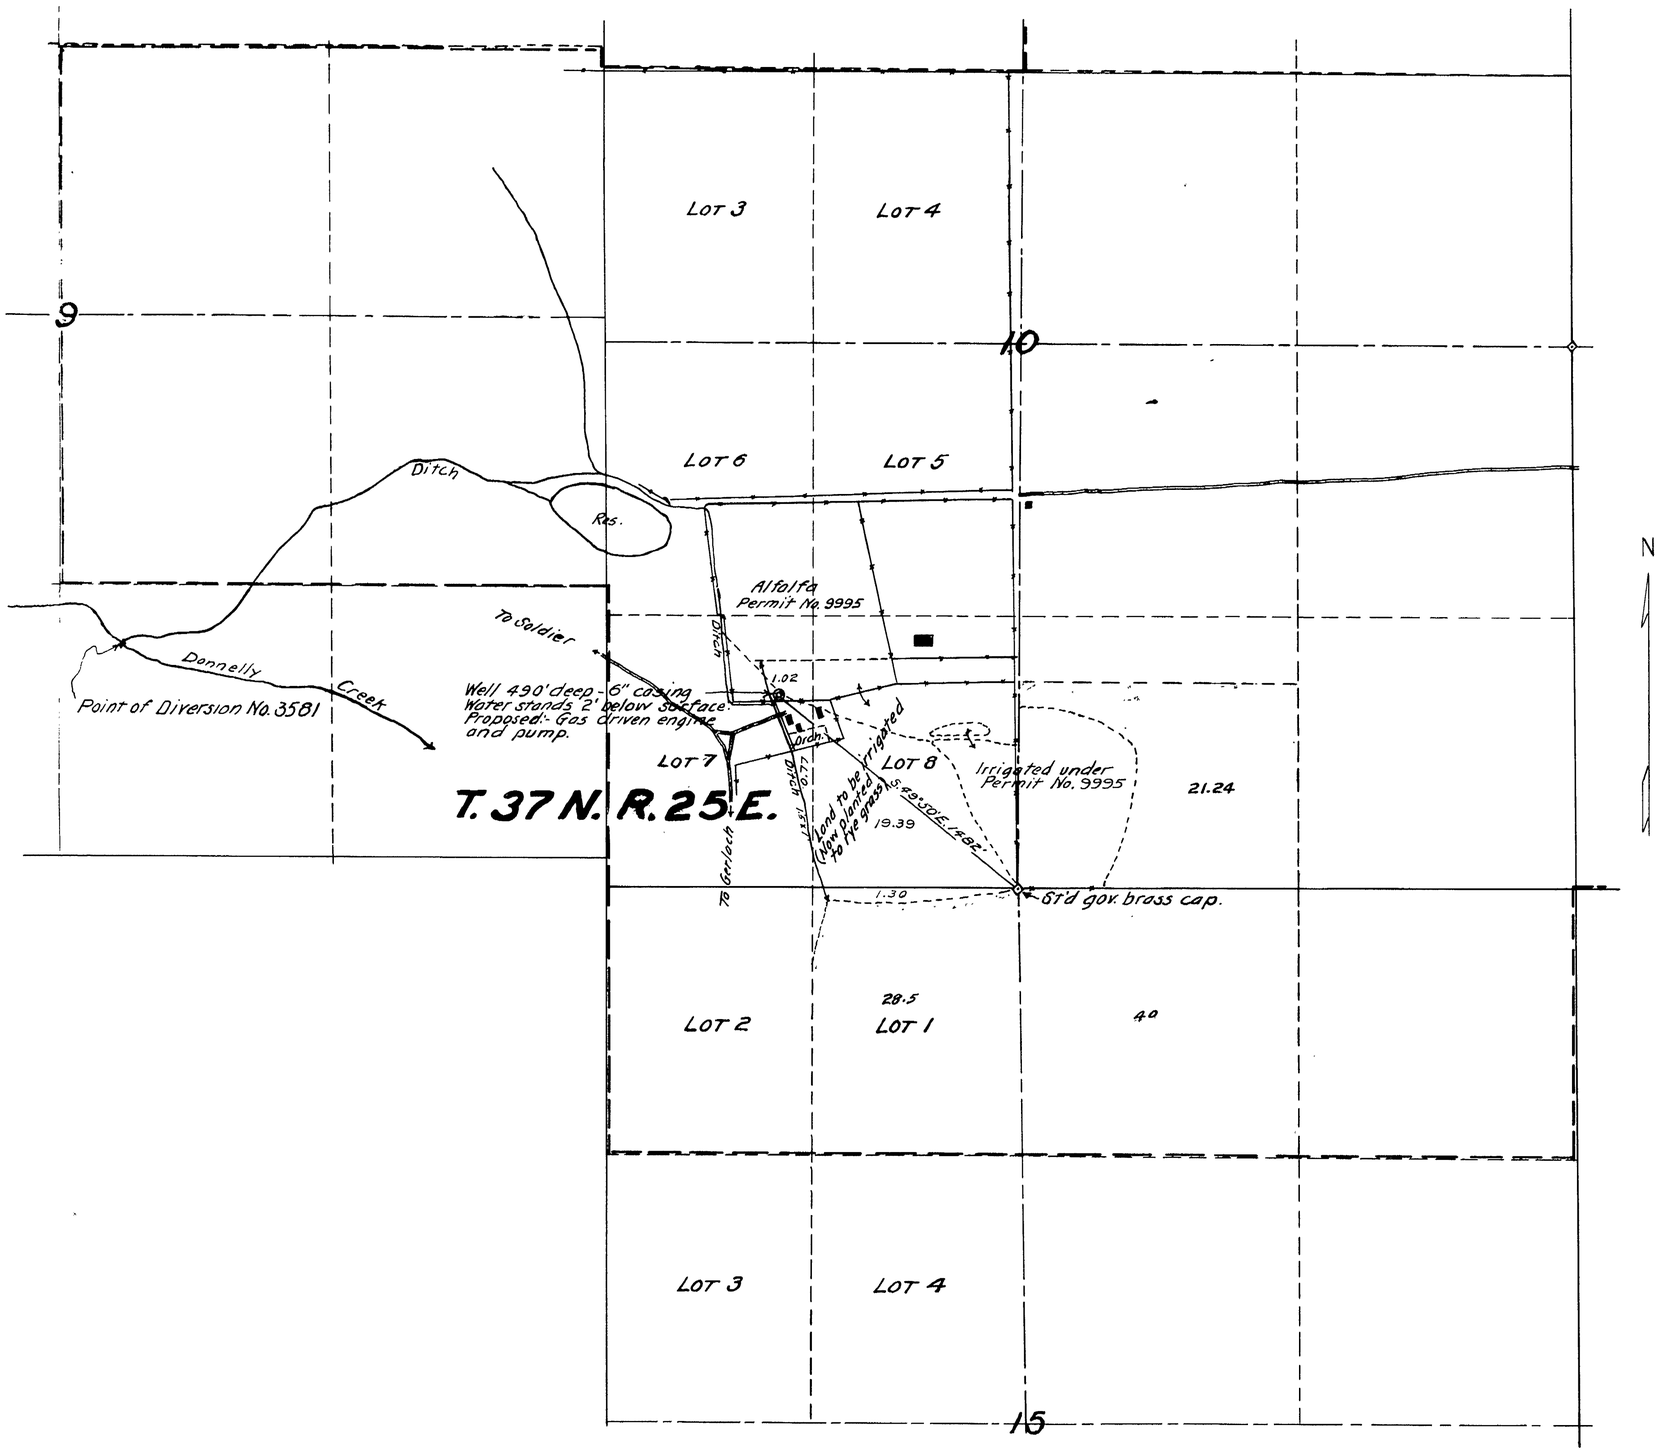

State of Nevada,
County of Washoe } SS.

I, C.V. Taylor, being first duly sworn, depose and say that this map has been correctly drawn to the designated scale from the field notes of a survey made by me, completed April 15, 1948; that it truly and correctly represents the location and extent of the proposed works to divert water from underground source in Humboldt County by Parman Brothers for irrigation and domestic purposes, under Application No. 12133 and that it correctly shows the point of diversion and land to be irrigated.

C.V. Taylor P.E. 326
State Water Right Surveyor.

Subscribed and sworn to before me
this 21st. day of April, 1948.

Muriel M. Russell
Notary Public in and for Washoe County, Nevada.

3809 DEC 15 1950

SCALE - 1 IN. = 400 FT.

FILED
April 26, 1948

MAP
TO ACCOMPANY
APPLICATION NO. 12133 TO APPROPRIATE WATER
FOR
IRRIGATION
FROM
UNDERGROUND SOURCE
BY
PARMAN BROTHERS
HUMBOLDT COUNTY, NEVADA.

Taylor, Curran and Taylor, Reg. Eng'rs.
29 E. 1st. St., Reno, Nevada.

12133