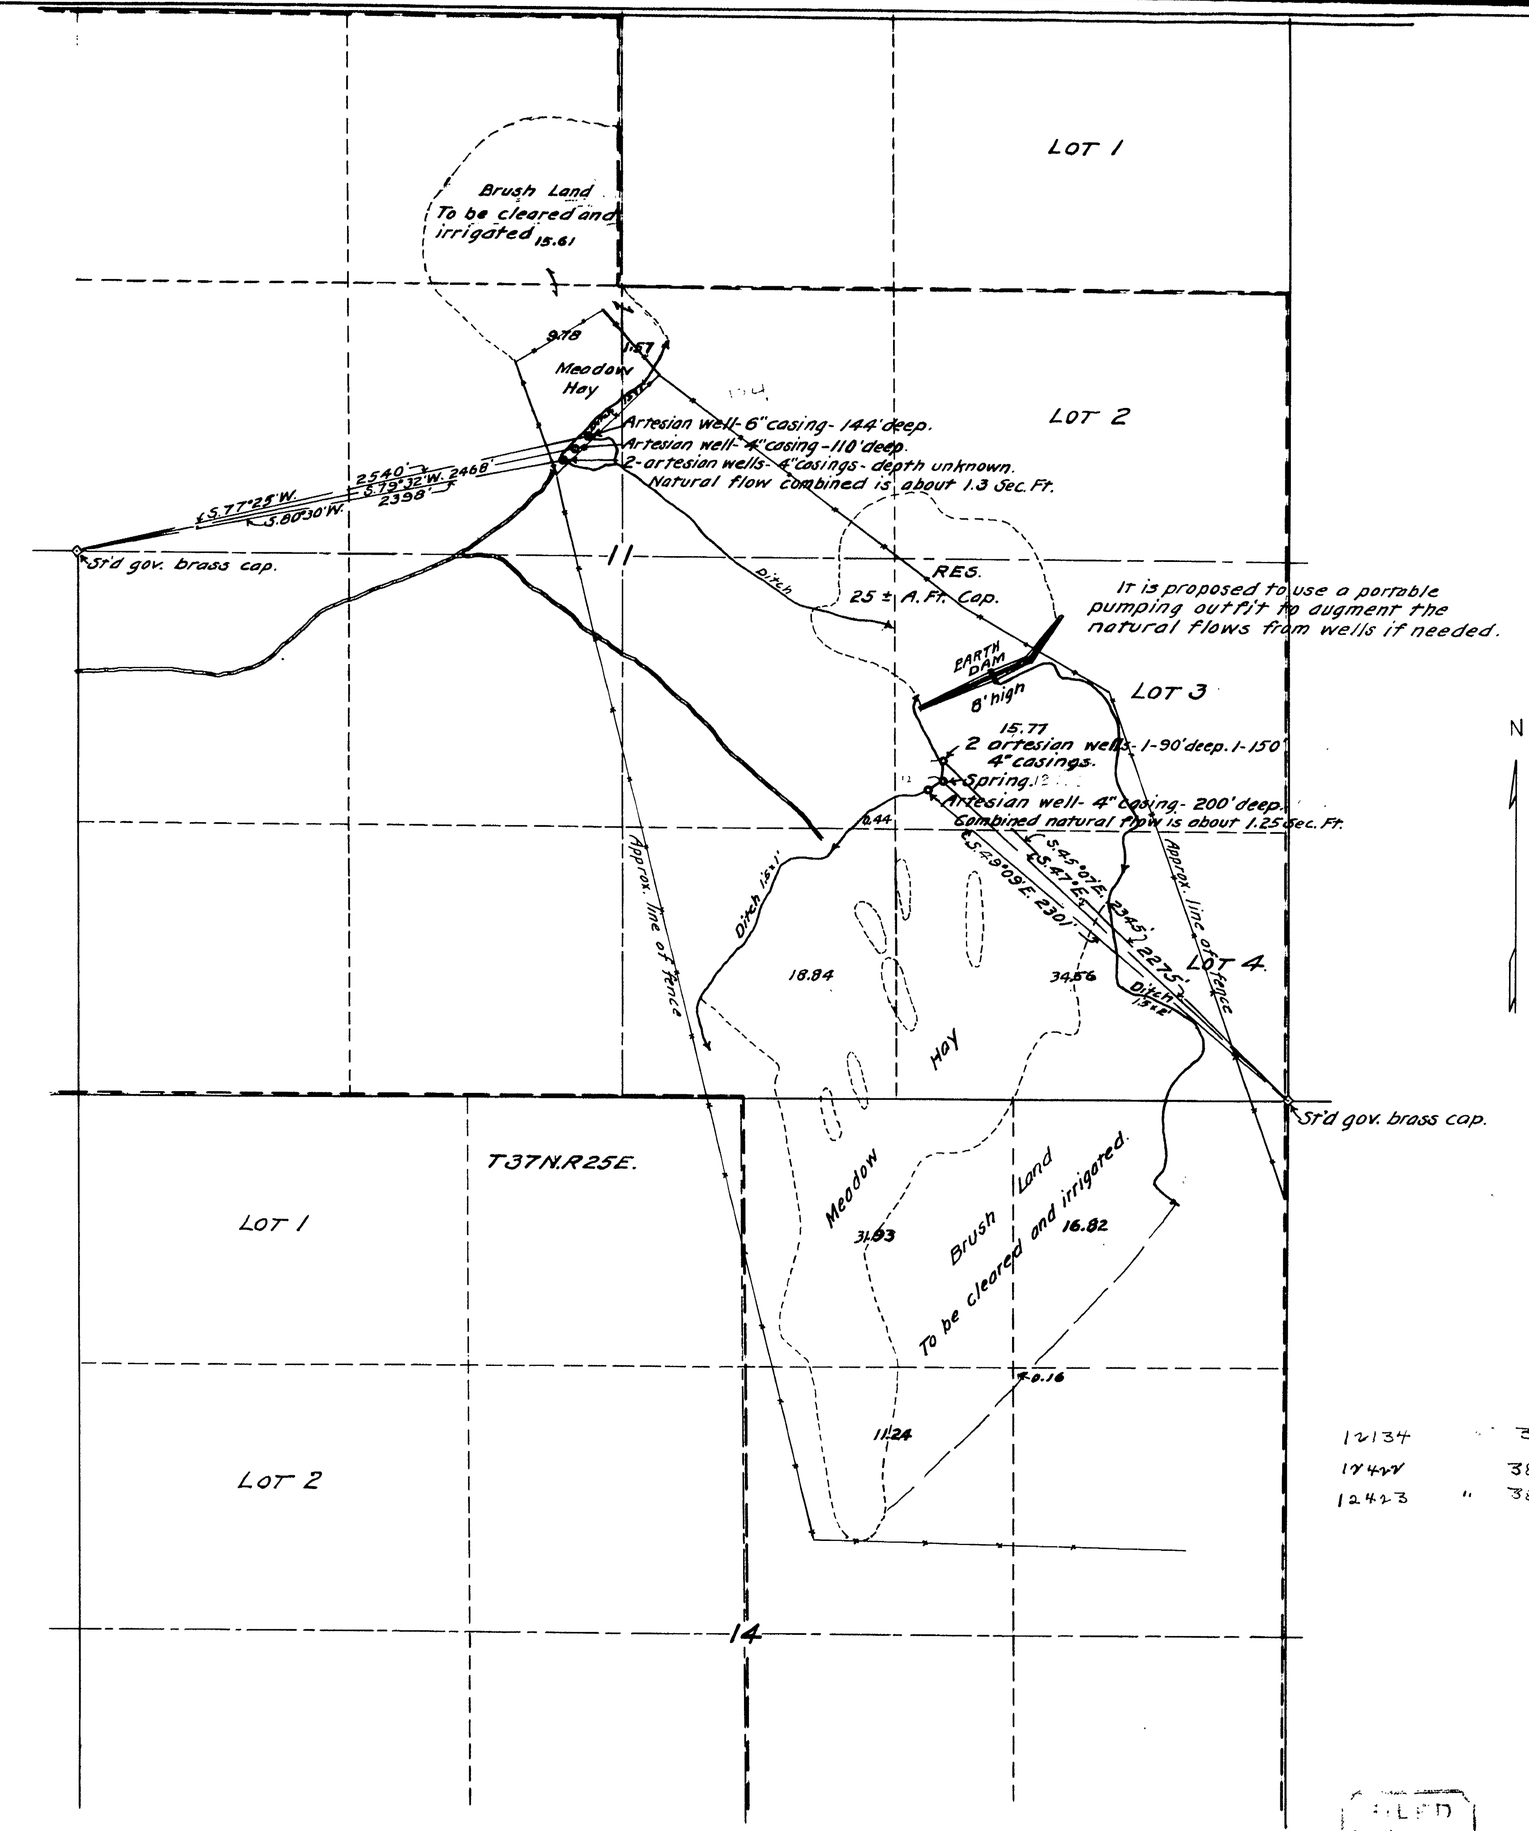

State of Nevada, }
County of Washoe } SS.

I, C.V. Taylor, being first duly sworn, depose and say that this map has been correctly drawn to the designated scale from the field notes of a survey made by me, completed April 15, 1948; that it truly and correctly represents the location and extent of the proposed works to divert water from underground sources in Humboldt County by Parman Brothers for Irrigation and domestic purposes under Applications No. 12134 and ——, and that it correctly shows the points of diversion and lands to be irrigated.

C.V. Taylor, R.E. 326
State Water Right Surveyor

Subscribed and sworn to before me this 21st. day of April, 1948.

Martha M. Russell
Notary Public in and for Washoe County, Nevada.

12134	"	3880	Issued Oct. 15, 1952
12422	"	3881	" Oct. 15, 1952
12423	"	3882	" Oct. 15, 1952

SCALE ÷ 1 IN. = 400 FT.

FILED
April 26, 1948

MAP
TO ACCOMPANY
APPLICATIONS NOS. 12134 & TO APPROPRIATE WATER
FOR
IRRIGATION
FROM
UNDERGROUND SOURCES and SPRING
BY
PARMAN BROTHERS
HUMBOLDT COUNTY, NEVADA

Taylor, Curran and Taylor, Reg. Eng'rs
29 E. 1st. St., Reno, Nevada.

12134 – 12422 – 12423