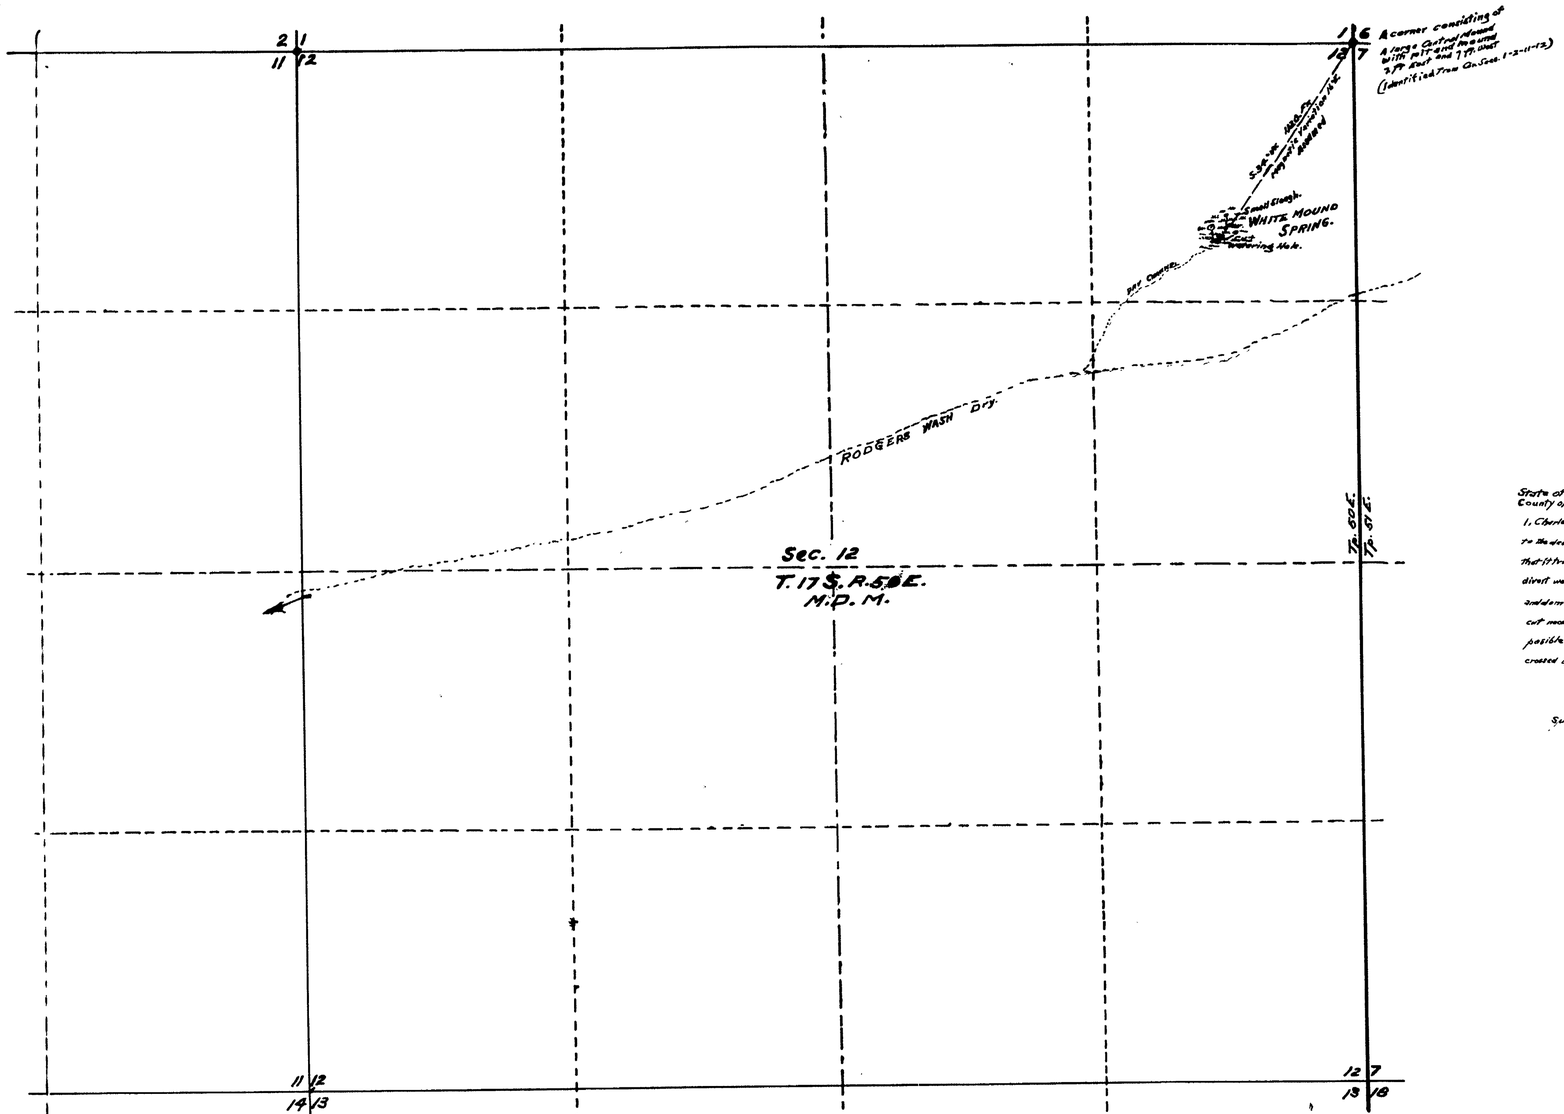

State of Nevada,
County of Nye } S.S.

I, Charles G. Walker, being first duly sworn, depose and say that this map has been correctly drawn to the designated scale from field notes of a survey made by me the 27th day of December 1947; that it truly and correctly represents the location and extent of the proposed works used to divert water from WHITE MOUND SPRING, in Nye County, by T. A. McCall for stock watering and domestic purposes. That the proposed point of diversion, the small trench or cut-away to gather the water and the water hole or water trough, is placed as near as possible to the spring; the location and names of all other works or streams which are crossed by, or connected with the said works, are fully and correctly designated thereon.

Charles G. Walker
State Water Right Surveyor

Subscribed and sworn to before me this 5 day of February 1948.

Kathleen M. Andre
NOTARY PUBLIC in and for Nye County, Nevada
My Commission Expires March 7, 1950

NORTH.

3796 April 25, 1952
Certificate No. Issued

SCALE, 1" IN. = 400. FT.
0.0 500' 1000' 1500' 2000'

Map To Accompany:
APPLICATION TO APPROPRIATE WATER
FOR
DOMESTIC AND STOCK WATERING
PURPOSES.
BY
T. A. McCALL.
FROM
WHITE MOUND SPRING.

FILED
February 11, 1948
STATE ENGINEER'S OFFICE

OFFICE
STATE ENGINEER
FEB 11 '48
RECEIVED
ANS.

12152