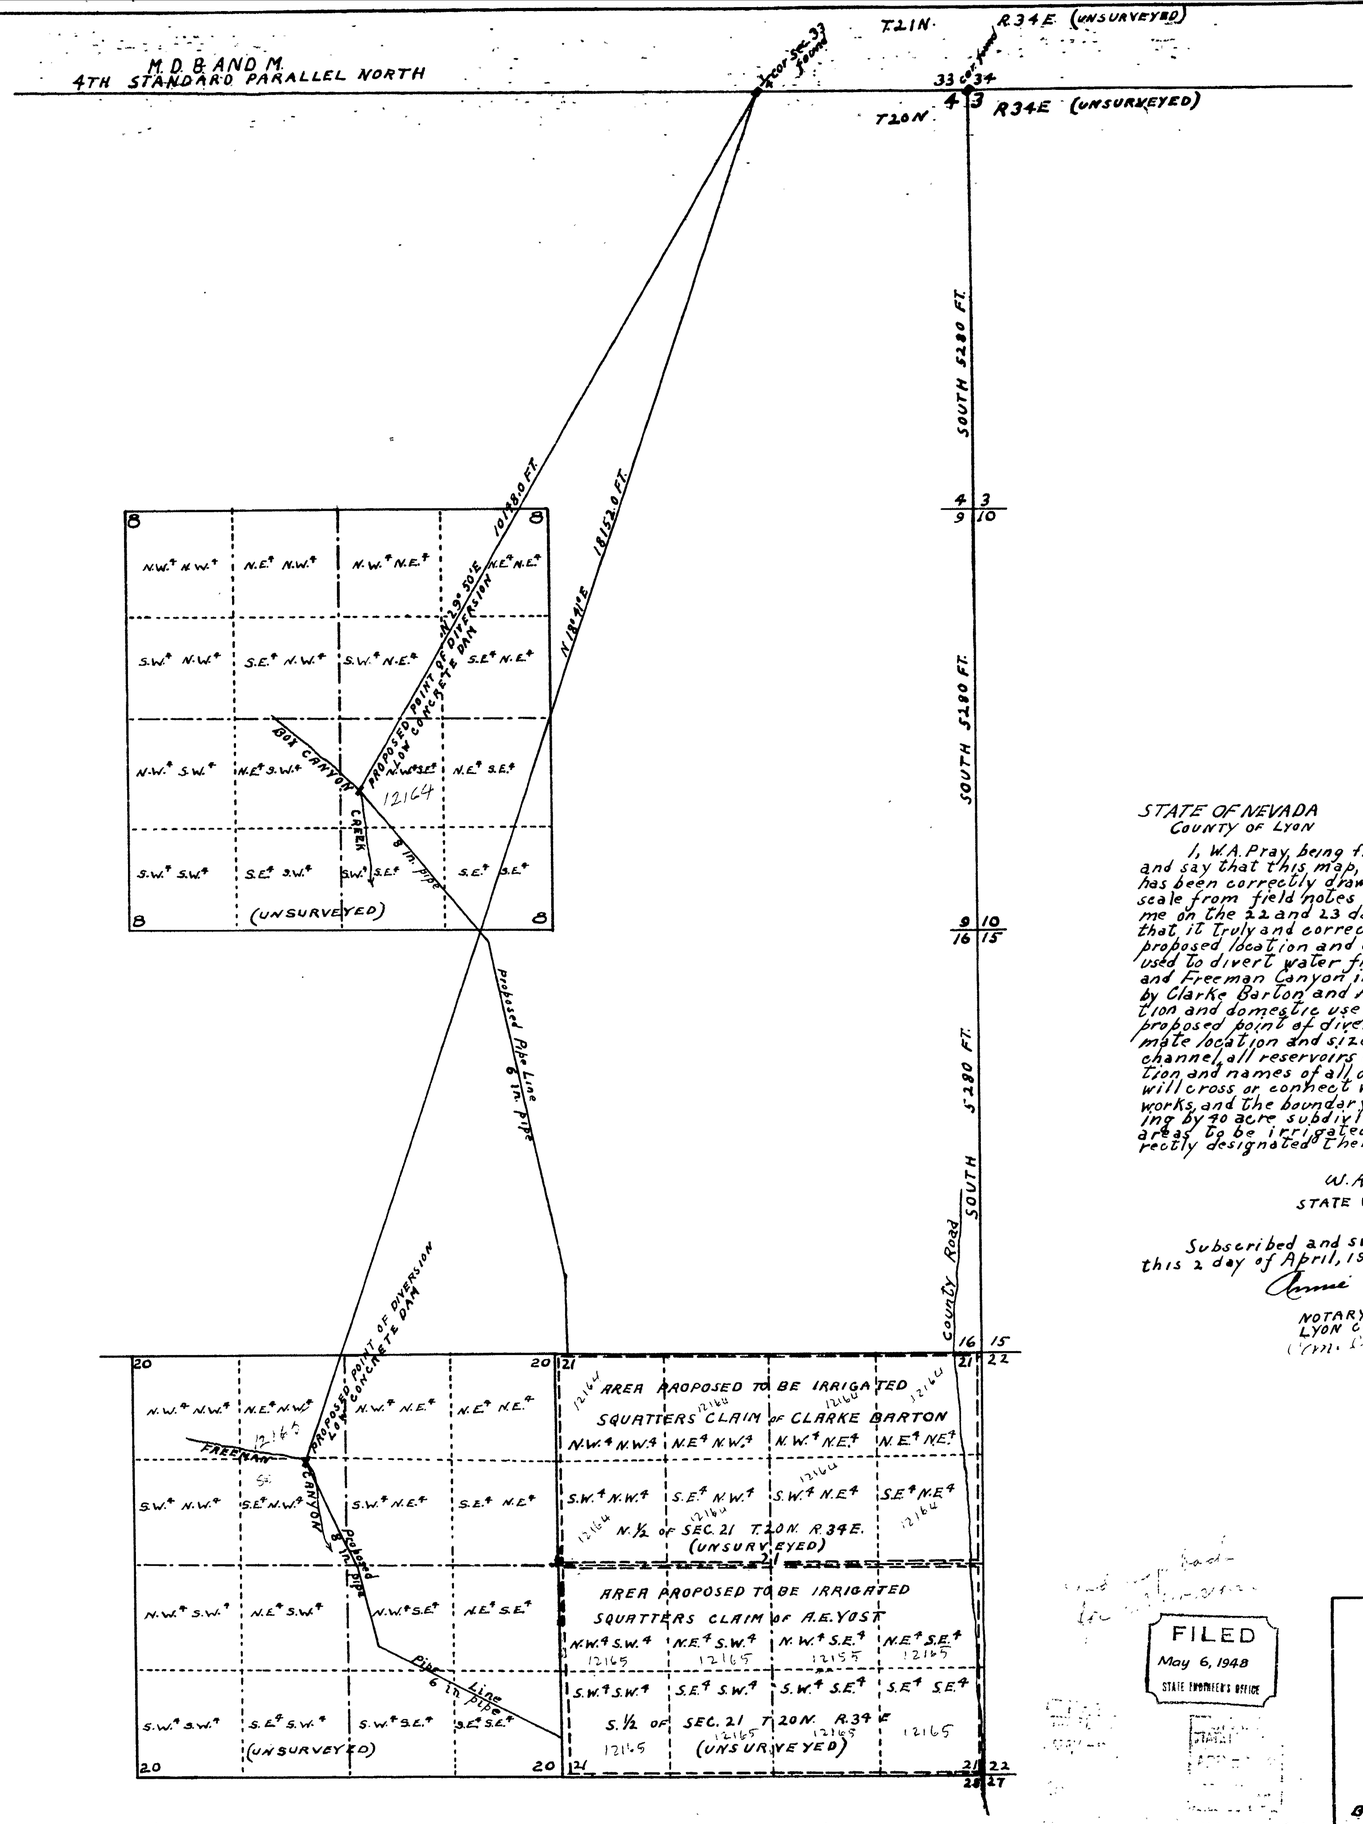

STATE OF NEVADA
COUNTY OF LYON } S.S.

I, W.A. Pray being first duly sworn, depose and say that this map, consisting of one sheet, has been correctly drawn to the designated scale from field notes of a survey made by me on the 22 and 23 days of March, 1948; that it truly and correctly represents the proposed location and extent of the works used to divert water from Box Canyon Creek and Freeman Canyon in Churchill County, by Clarke Barton and A.E. Yost, for irrigation and domestic use purposes. That the proposed point of diversion, the approximate location and size of the diverting channel, all reservoirs or basins, the location and names of all other works which will cross or connect with the proposed works, and the boundary of all lands, showing by 40 acre subdivisions, the proposed areas to be irrigated, are fully and correctly designated thereon.

W.A. Pray
STATE WATER RIGHT SURVEYOR

Subscribed and sworn to before me this 2 day of April, 1948.
Annie J. Christensen
NOTARY PUBLIC IN AND FOR
LYON COUNTY, NEVADA
Com. Expires Apr. 14, 1951

SCALE: 1 IN. = 1000 FT.

0 500 1000 2000 3000 4000 5000

FILED
May 6, 1948
STATE ENGINEER'S OFFICE

MAP TO ACCOMPANY
APPLICATIONS
TO APPROPRIATE WATER
FOR
IRRIGATION AND DOMESTIC USE
BY
CLARKE BARTON AND A.E. YOST
FROM
BOX CANYON CREEK AND FREEMAN CANYON

12164–12165