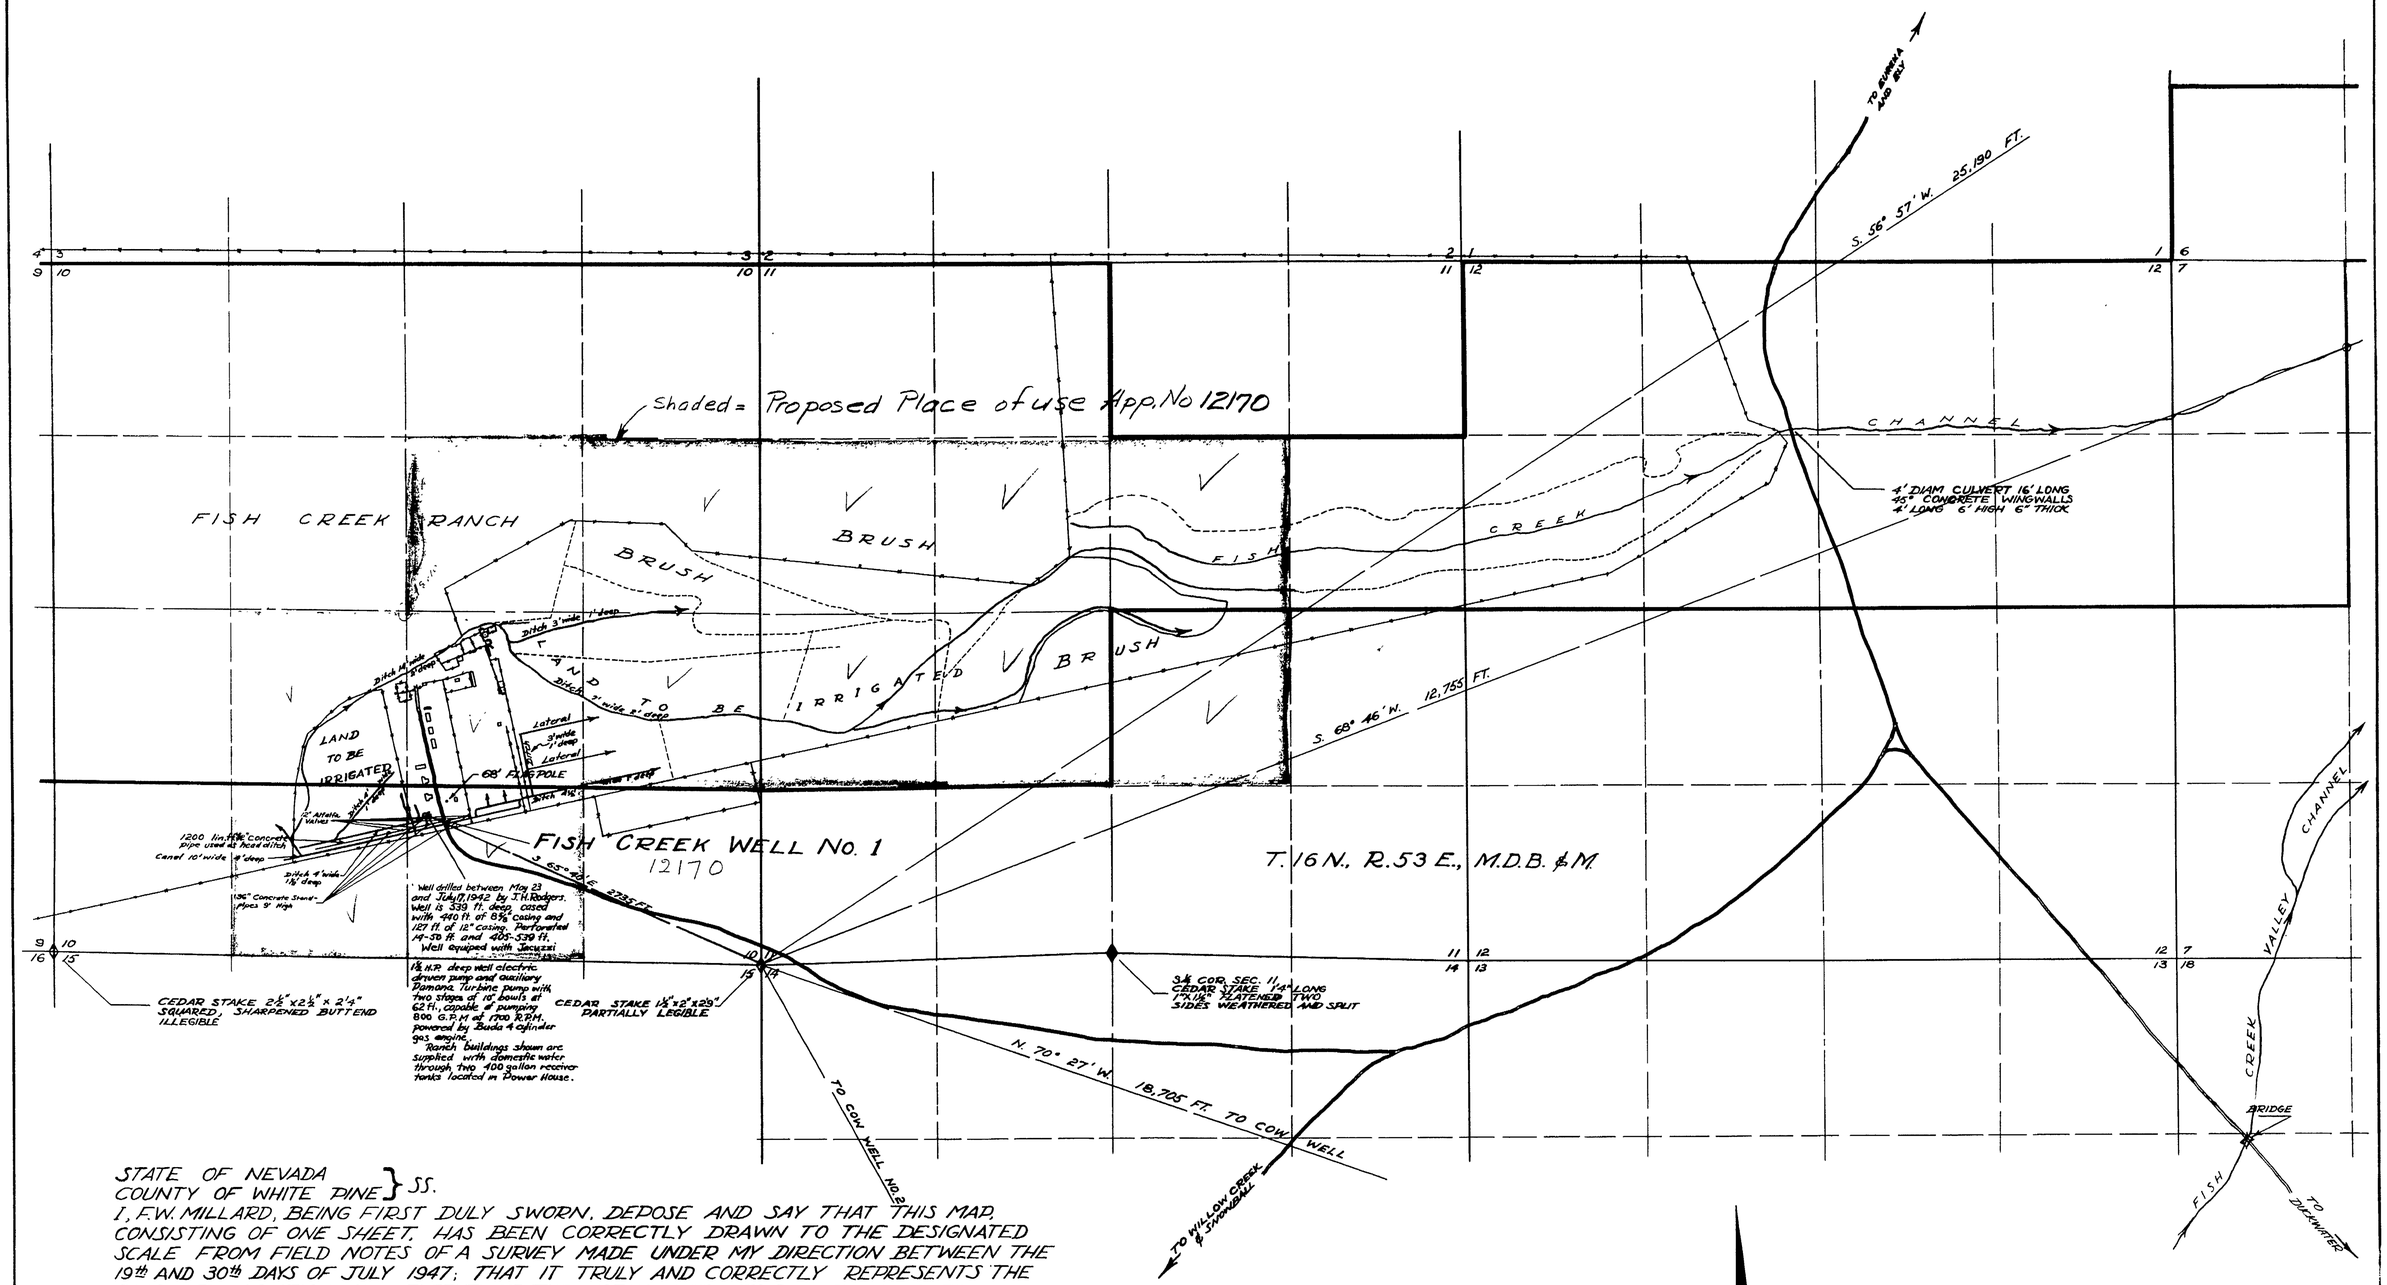

STATE OF NEVADA
COUNTY OF WHITE PINE } SS.

I, F.W. MILLARD, BEING FIRST DULY SWORN, DEPOSE AND SAY THAT THIS MAP, CONSISTING OF ONE SHEET, HAS BEEN CORRECTLY DRAWN TO THE DESIGNATED SCALE FROM FIELD NOTES OF A SURVEY MADE UNDER MY DIRECTION BETWEEN THE 19th AND 30th DAYS OF JULY 1947; THAT IT TRULY AND CORRECTLY REPRESENTS THE PROPOSED LOCATION AND EXTENT OF THE WORKS USED TO DIVERT WATER FROM UNDERGROUND SOURCE IN EUREKA COUNTY, BY BARTHOLOMAE CORPORATION FOR IRRIGATION PURPOSES. THAT THE PROPOSED POINT OF DIVERSION, THE APPROXIMATE LOCATION AND SIZE OF THE DIVERTING CHANNEL, ALL RESERVOIRS OR BASINS, THE LOCATION AND NAMES OF ALL OTHER WORKS WHICH WILL CROSS OR CONNECT WITH THE PROPOSED WORKS, AND THE BOUNDARY OF ALL LANDS, SHOWING BY 40 ACRE SUB-DIVISIONS THE AREAS PROPOSED TO BE IRRIGATED, ARE FULLY AND CORRECTLY DESIGNATED THEREON.

F.W. Millard
STATE WATER RIGHT SURVEYOR

SUBSCRIBED AND SWORN TO BEFORE ME THIS 26th DAY OF NOVEMBER, 1947.

Marjorie B. Iverson
NOTARY PUBLIC IN AND FOR WHITE PINE COUNTY, NEVADA. MY COMMISSION EXPIRES 7-18-51

FILED
January 16, 1948
STATE ENGINEER'S OFFICE

OFFICE STATE ENGINEER
JAN 16 '48

MAP TO ACCOMPANY
APPLICATION TO APPROPRIATE WATER
FOR IRRIGATION
BY BARTHOLOMAE CORPORATION
FROM UNDERGROUND SOURCE
FISH CREEK WELL No 1
SURVEYED JULY 19th 1947
BY F.W. MILLARD & SON
ELY, NEVADA

12170