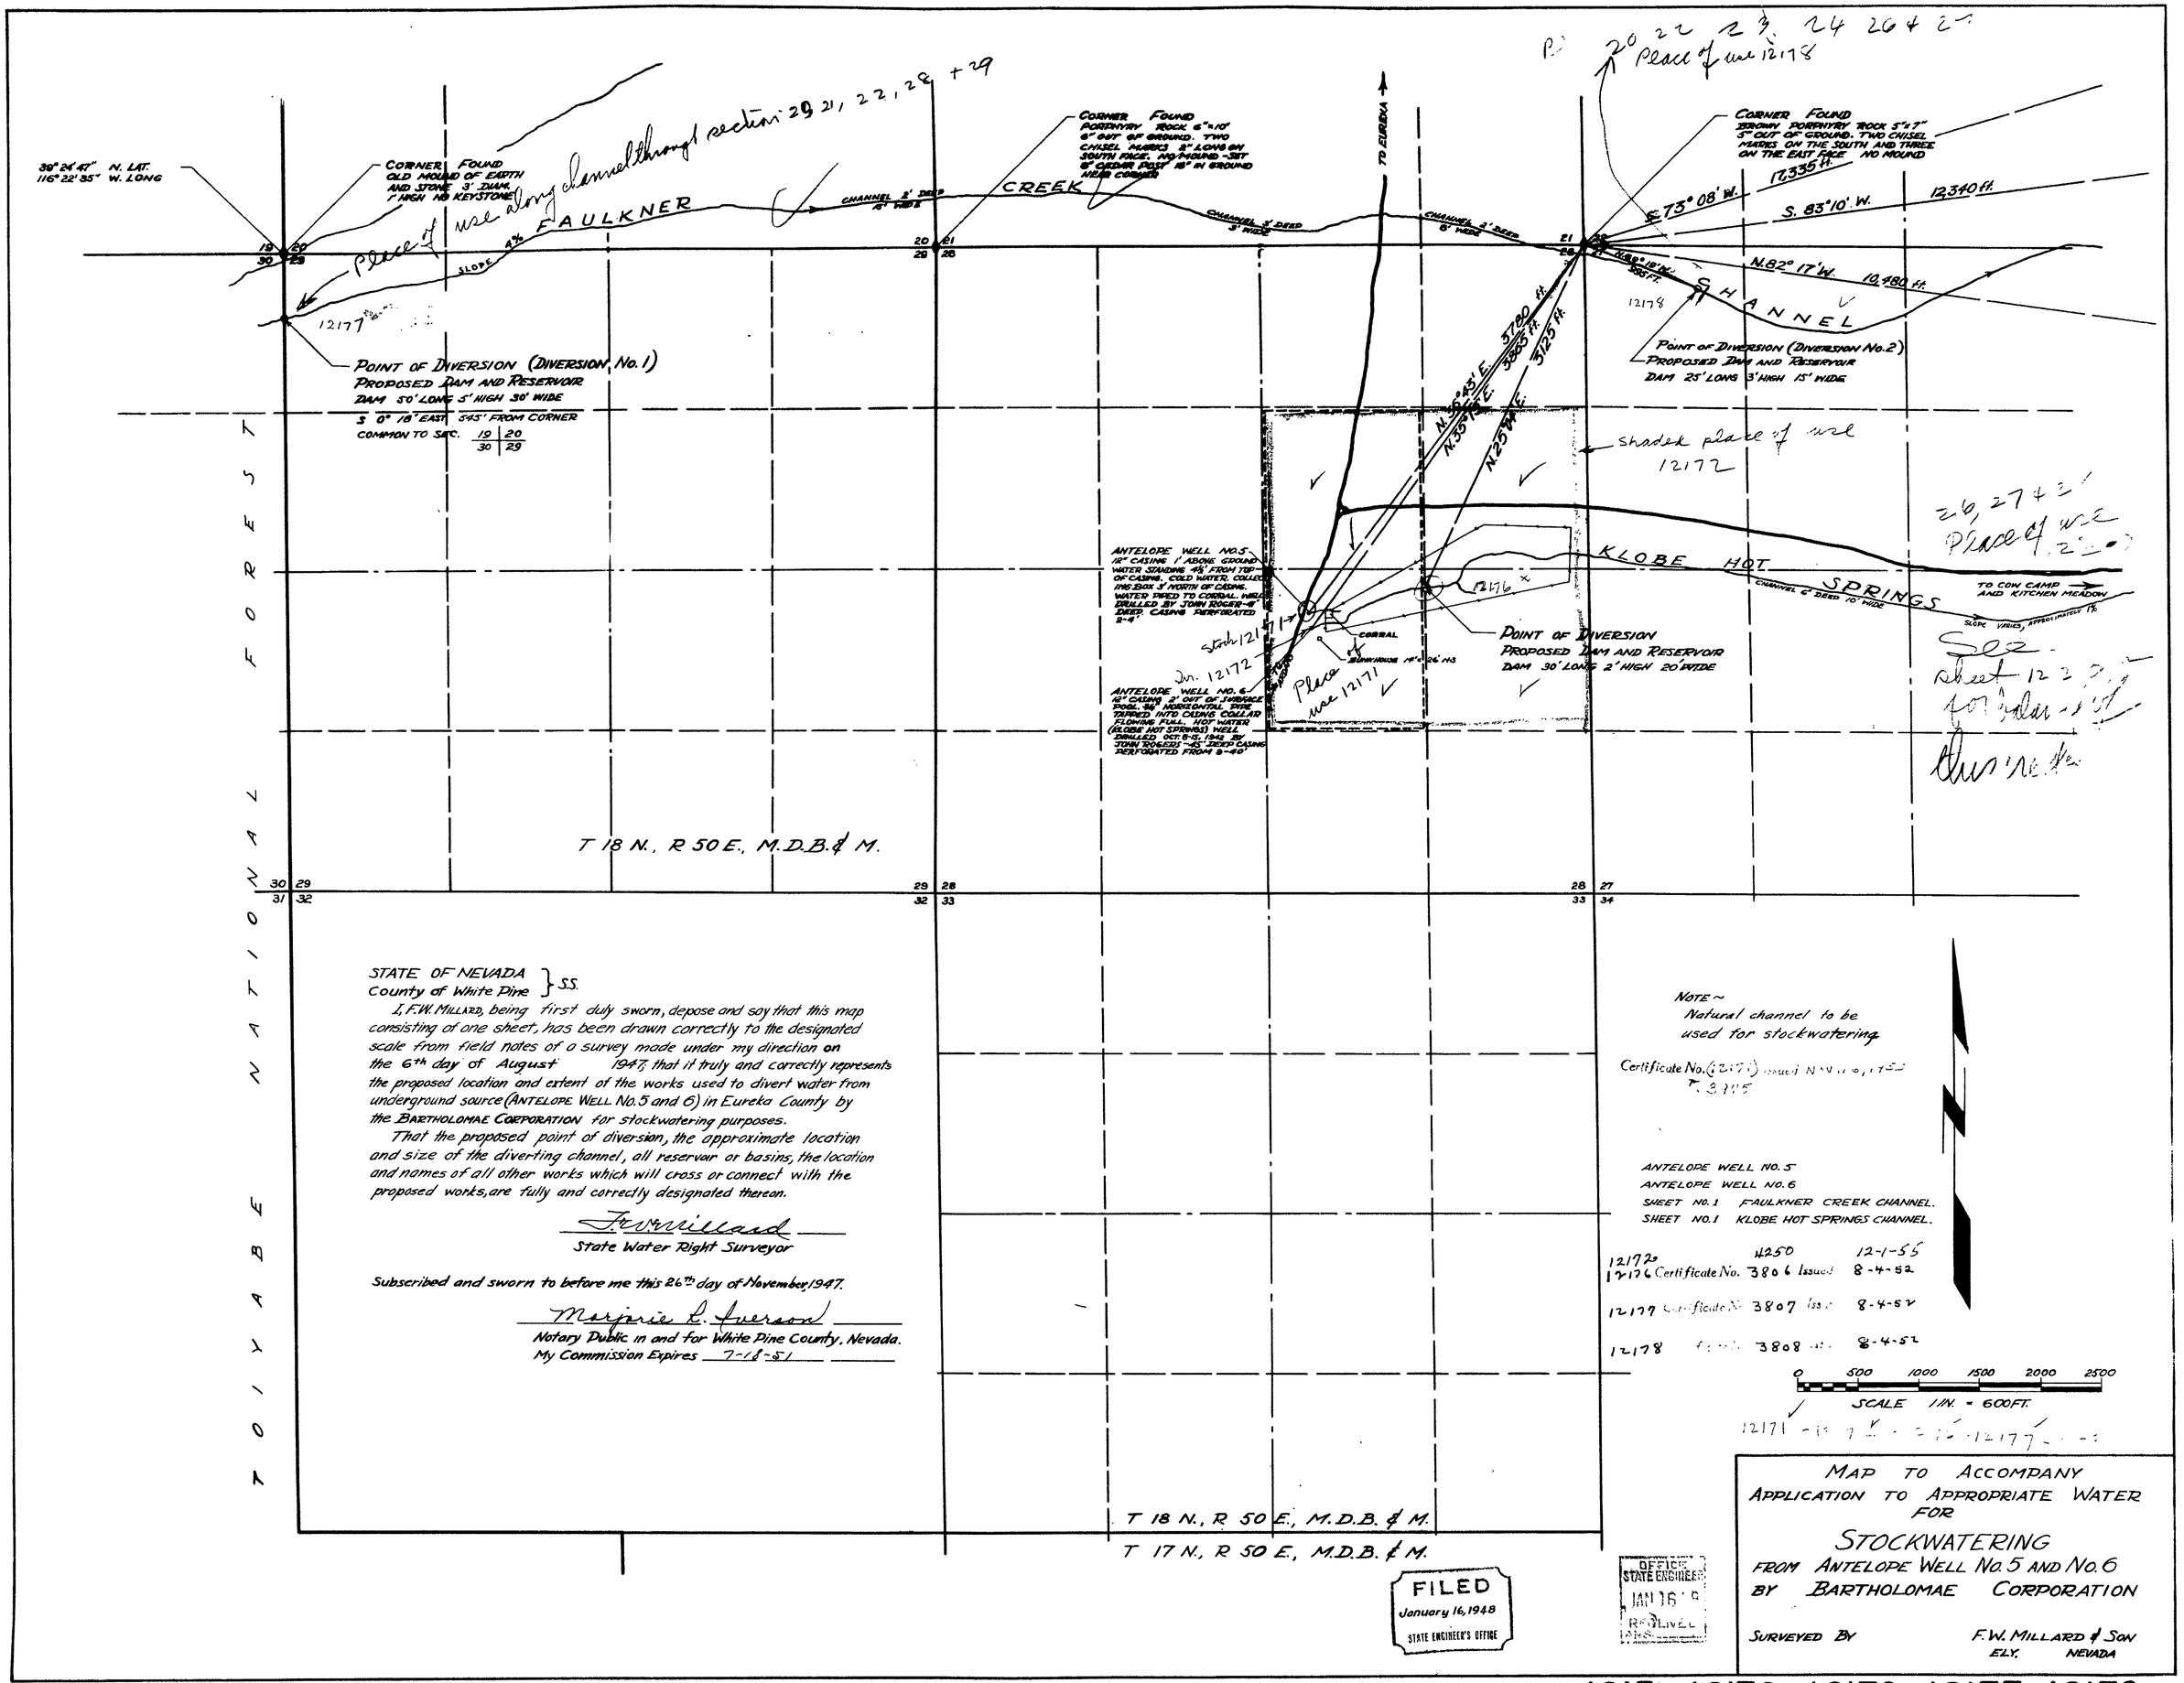

STATE OF NEVADA
County of White Pine } SS.

I, F.W. MILLARD, being first duly sworn, depose and say that this map consisting of one sheet, has been drawn correctly to the designated scale from field notes of a survey made under my direction on the 6th day of August 1947; that it truly and correctly represents the proposed location and extent of the works used to divert water from underground source (ANTELOPE WELL No. 5 and 6) in Eureka County by the BARTHOLOMAE CORPORATION for stockwatering purposes.

That the proposed point of diversion, the approximate location and size of the diverting channel, all reservoir or basins, the location and names of all other works which will cross or connect with the proposed works, are fully and correctly designated thereon.

F.W. Millard
State Water Right Surveyor

Subscribed and sworn to before me this 26th day of November, 1947.

Marjorie L. Iverson
Notary Public in and for White Pine County, Nevada.
My Commission Expires 7-18-51

12171–12172–12176–12177–12178