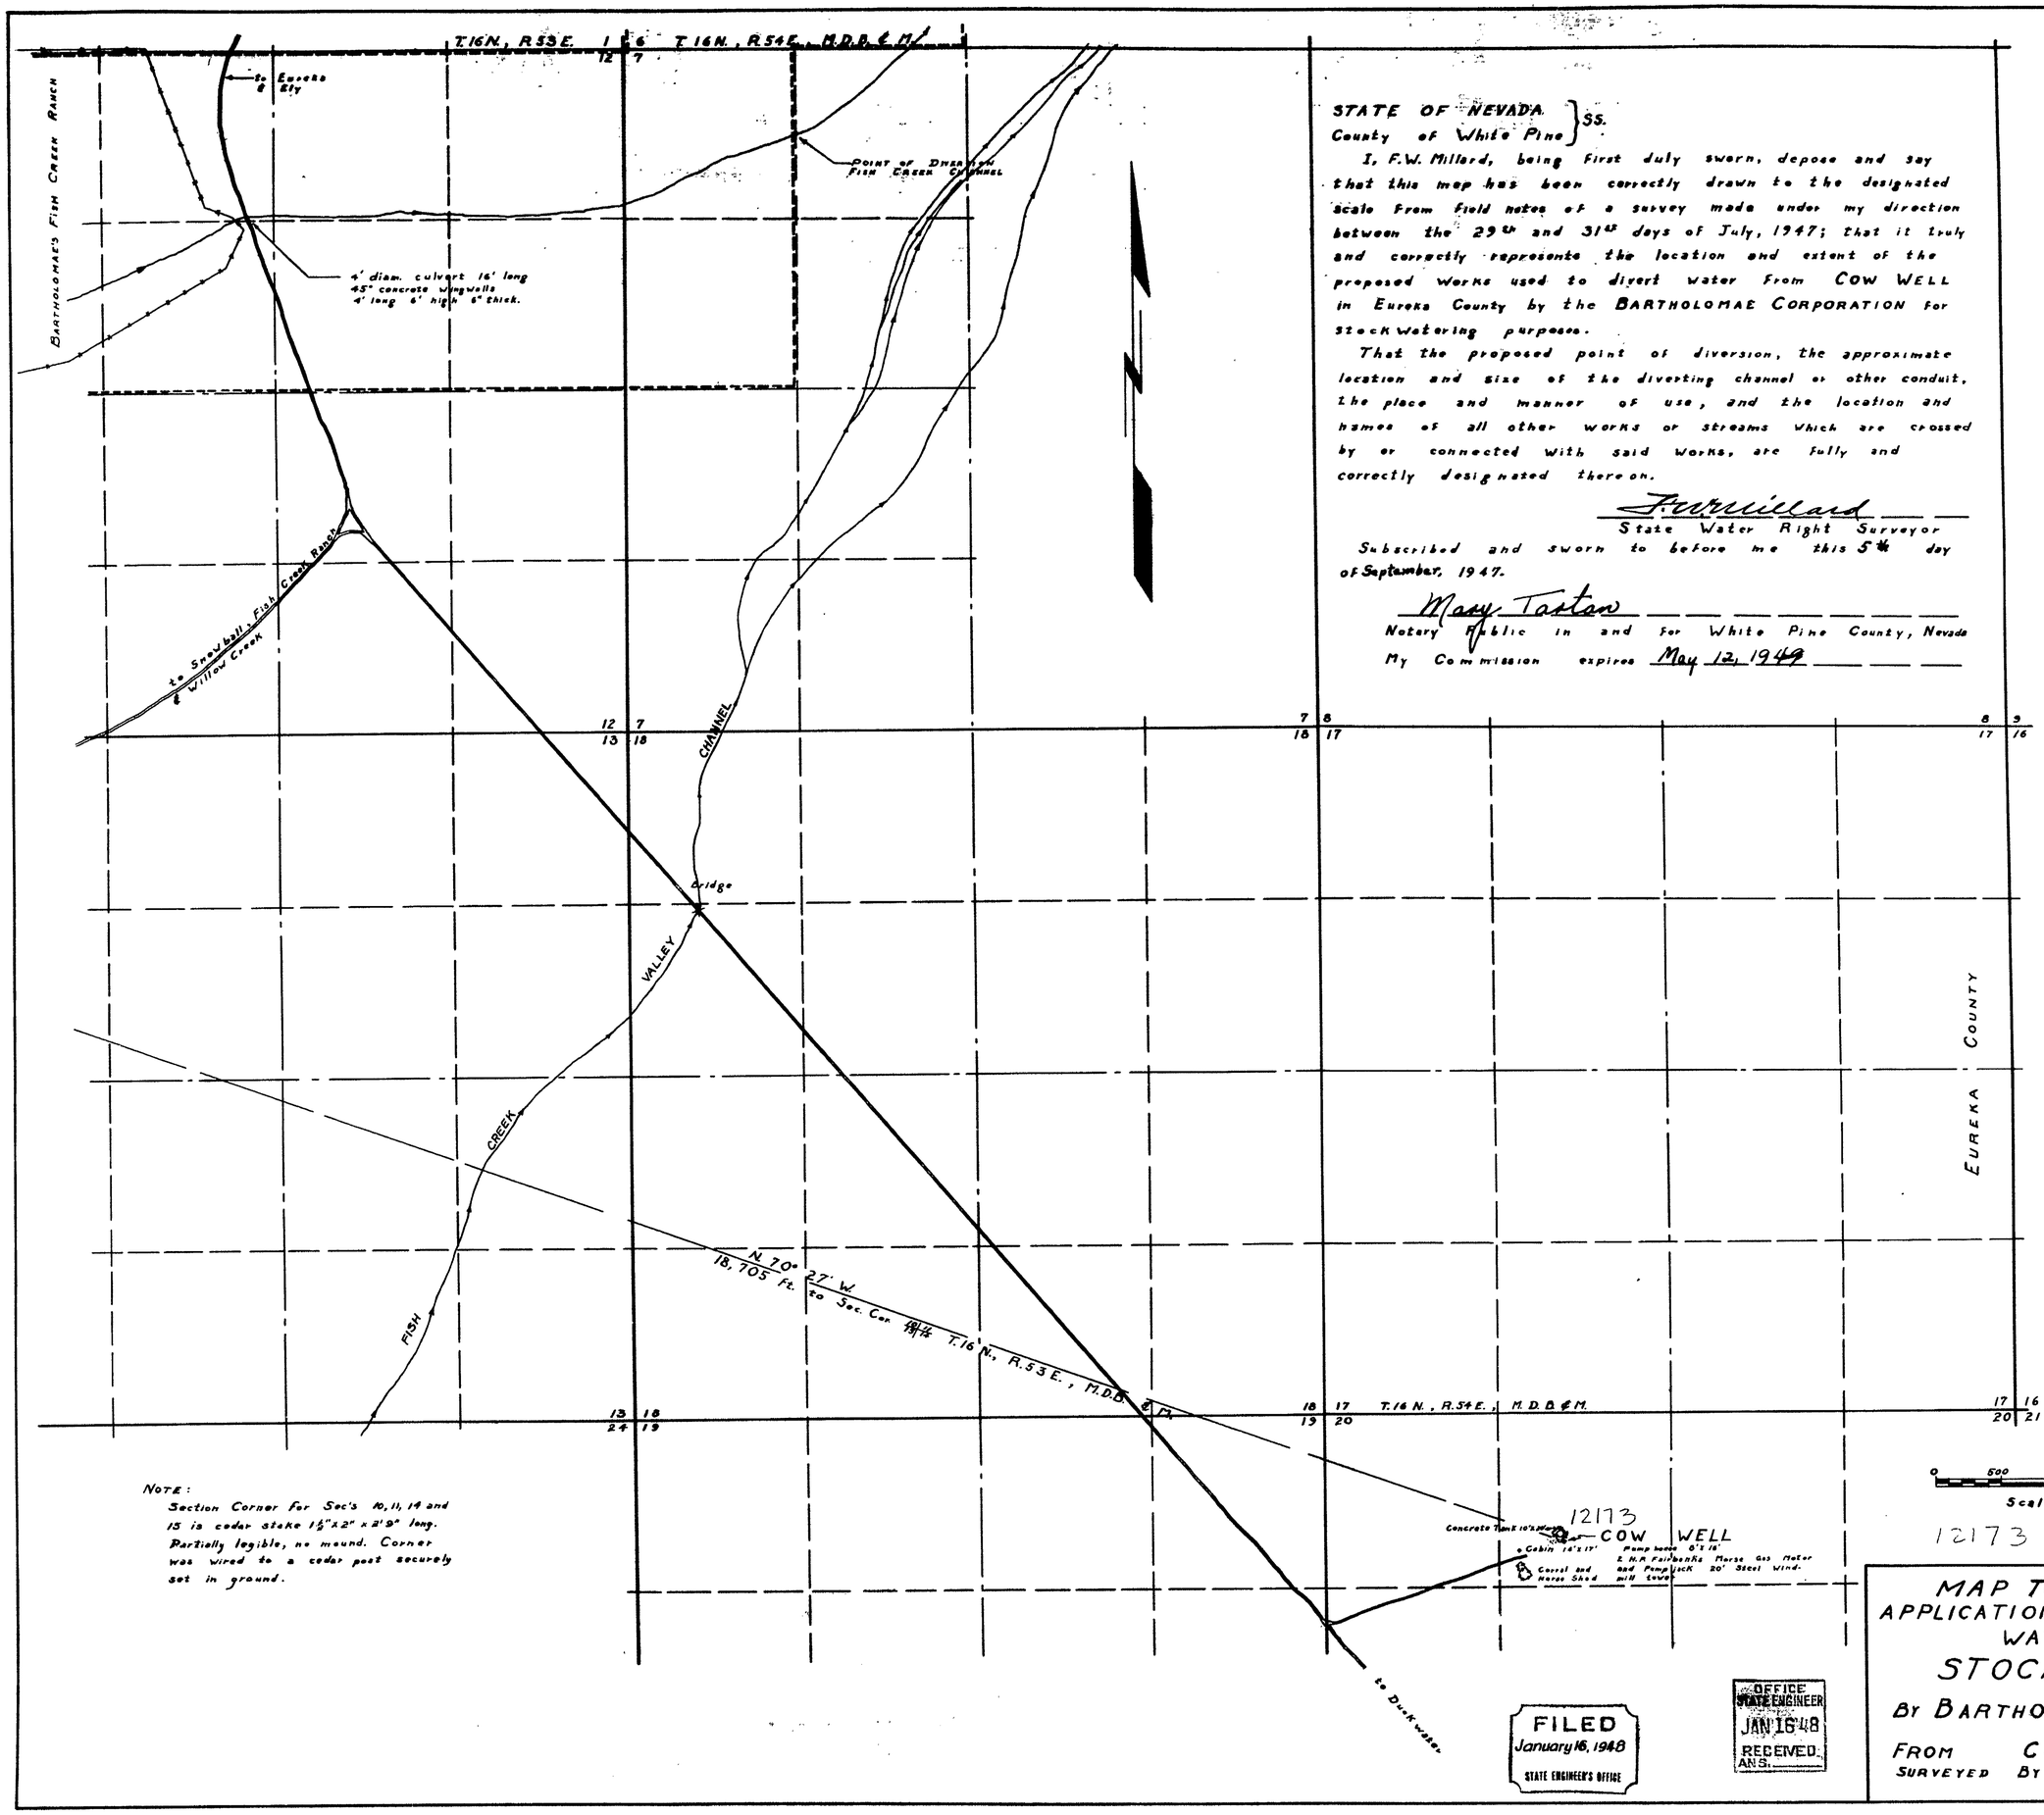

STATE OF NEVADA }
County of White Pine } SS.

I, F.W. Millard, being first duly sworn, depose and say that this map has been correctly drawn to the designated scale from field notes of a survey made under my direction between the 29th and 31st days of July, 1947; that it truly and correctly represents the location and extent of the proposed works used to divert water from COW WELL in Eureka County by the BARTHOLOMAE CORPORATION for stockwatering purposes.

That the proposed point of diversion, the approximate location and size of the diverting channel or other conduit, the place and manner of use, and the location and names of all other works or streams which are crossed by or connected with said works, are fully and correctly designated thereon.

F.W. Millard
State Water Right Surveyor

Subscribed and sworn to before me this 5th day of September, 1947.

Mary Tastan
Notary Public in and for White Pine County, Nevada
My Commission expires May 12, 1949

NOTE:
Section Corner for Sec's 10, 11, 14 and 15 is cedar stake 1½"x2"x2'9" long. Partially legible, no mound. Corner was wired to a cedar post securely set in ground.

FILED
January 16, 1948
STATE ENGINEER'S OFFICE

OFFICE STATE ENGINEER
JAN 16 48
RECEIVED
ANS.

MAP TO ACCOMPANY APPLICATION TO APPROPRIATE WATER FOR

STOCKWATERING

BY BARTHOLOMAE CORPORATION

FROM COW WELL

SURVEYED BY F.W. Millard & Son
Ely, Nevada

12173