STATE OF NEVADA
County of White Pine } SS

I, F.W. Millard, being first duly sworn, depose and say that this map consisting of one sheet has been correctly drawn to the designated scale from field notes of a survey made under my direction on the 16th. day of October, 1947; that it truly and correctly represents the proposed location and extent of the works used to divert water from underground source (SEGURA WELL) in Eureka County by the BARTHOLOMAE CORPORATION for stock watering purposes. That the proposed point of diversion, the approximate location and size of the diverting channel, all other works which will cross or connect with the proposed works are fully and correctly designated thereon.

F.W. Millard
State Water Right Surveyor

Subscribed and sworn to before me this 26th day of November, 1947.

Marjorie E. Iverson
Notary Public in and for White Pine County, Nevada.
My Commission Expires 7-18-51

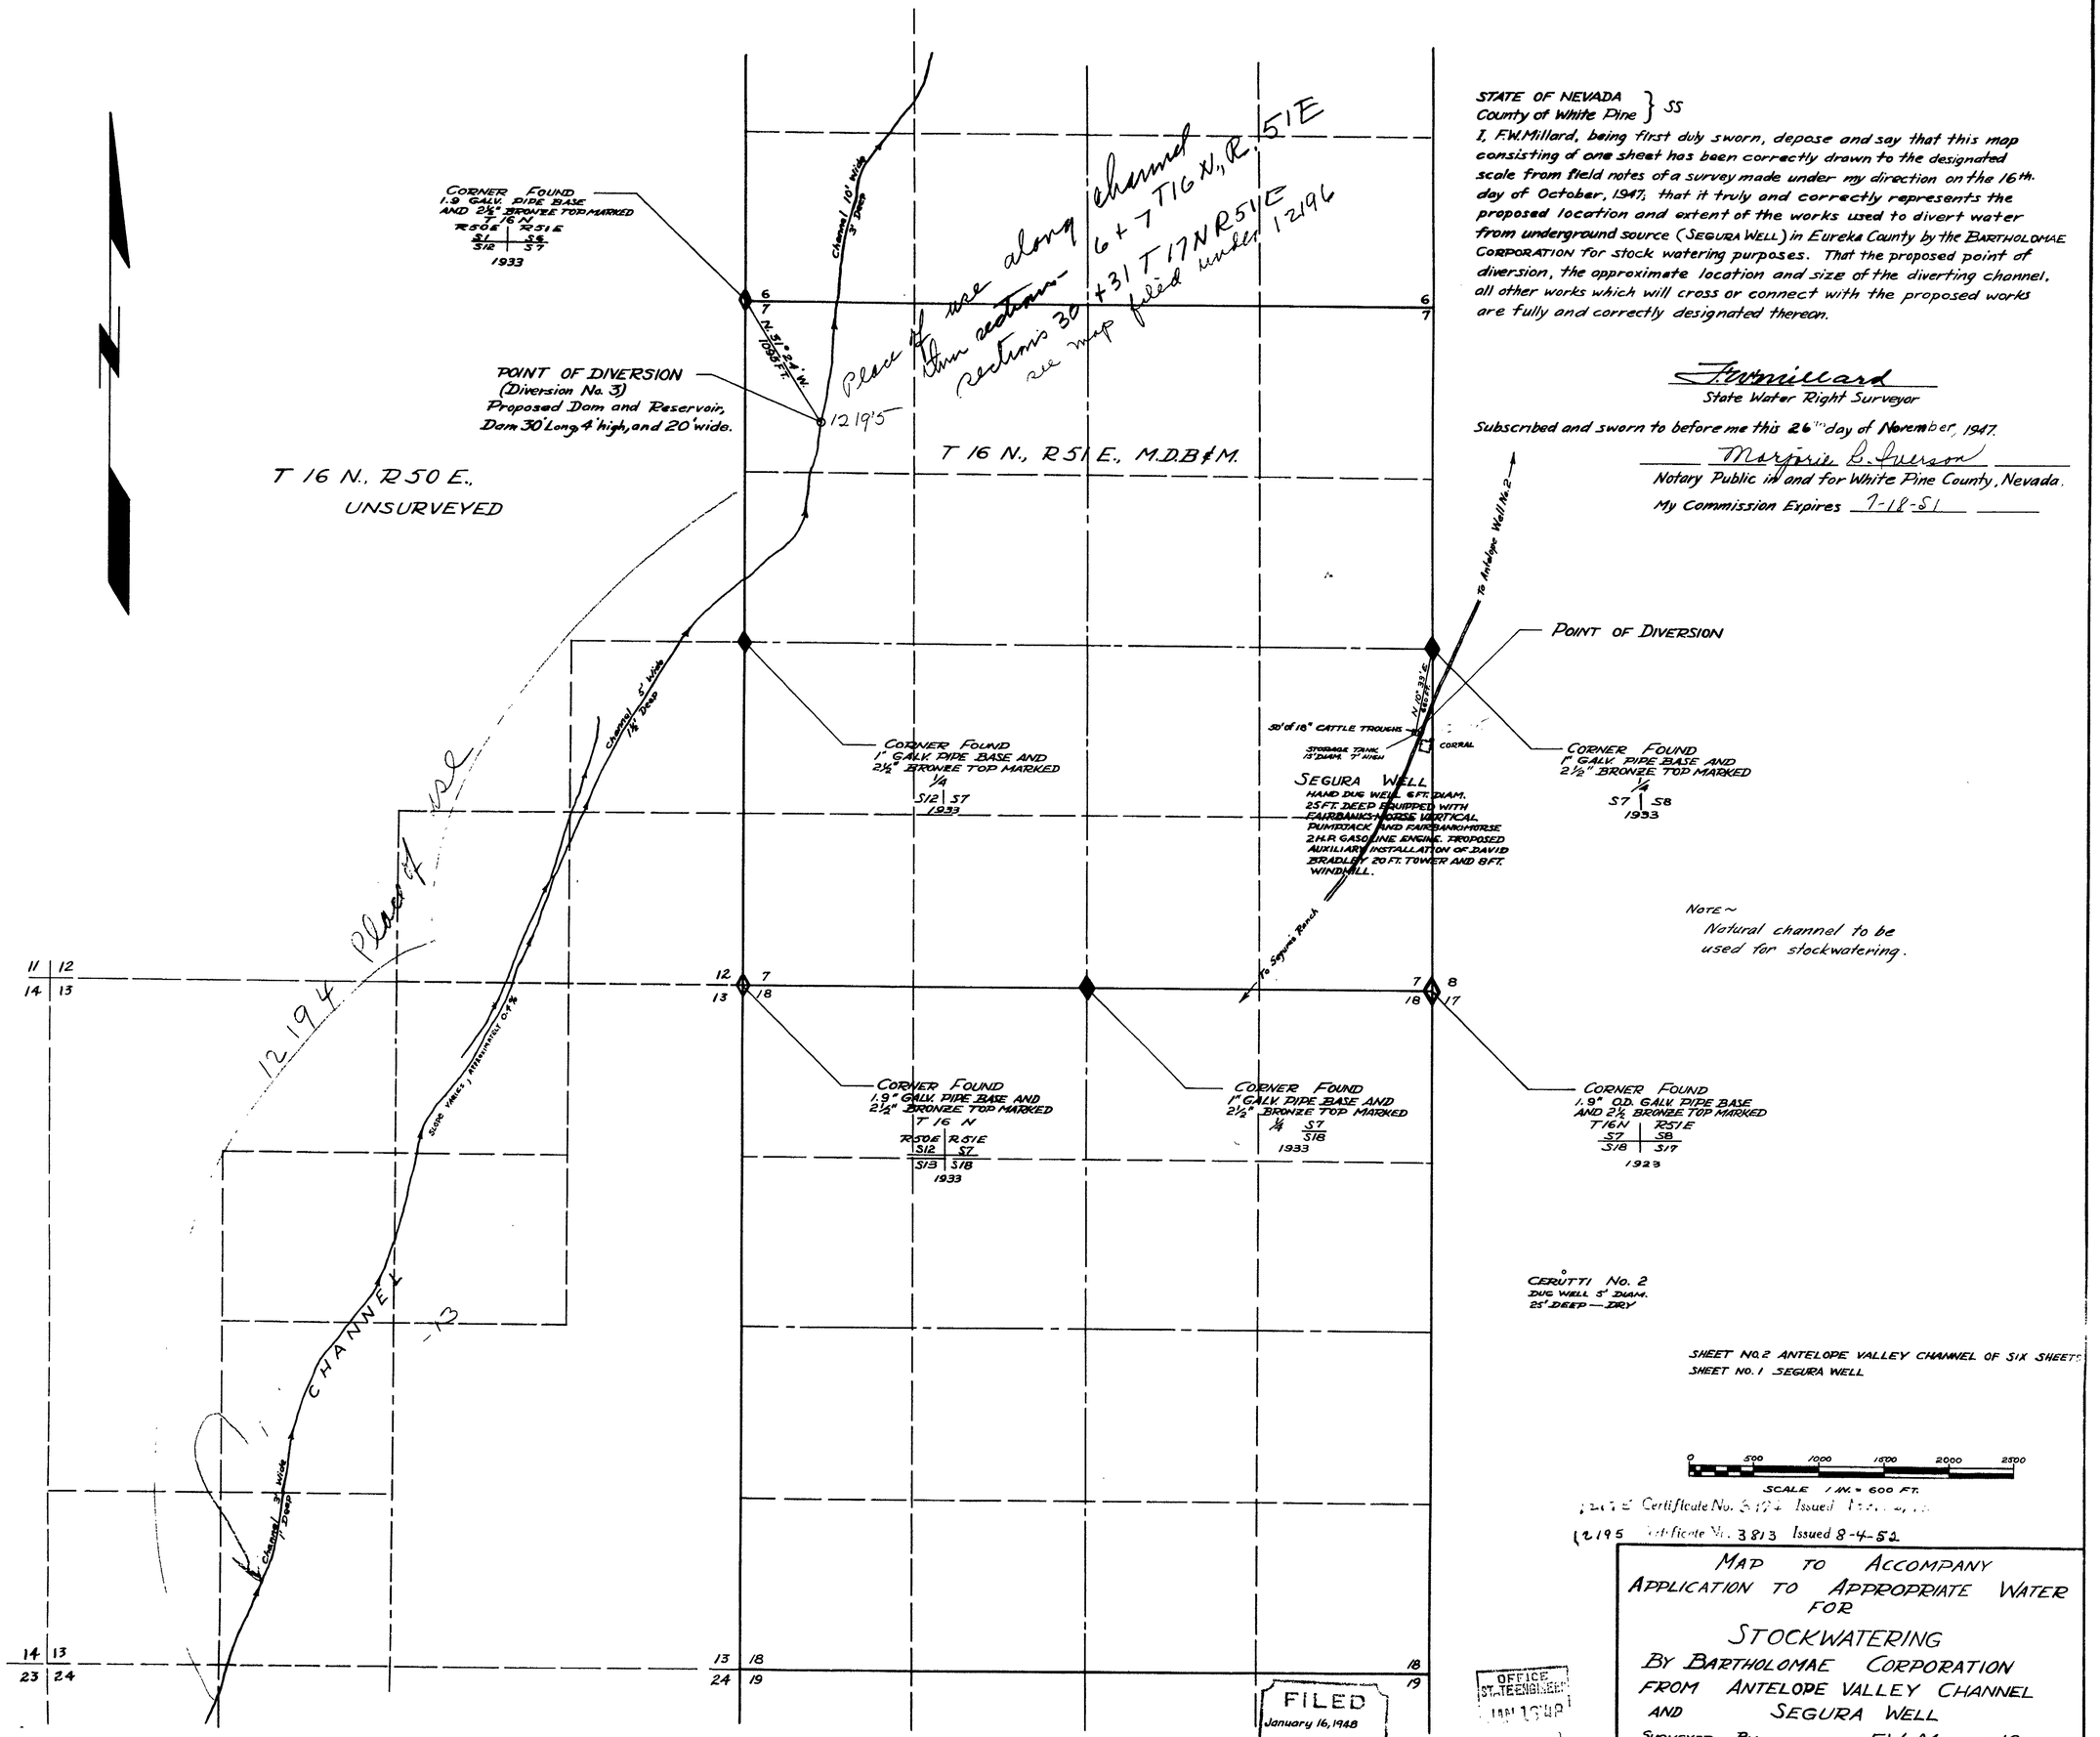

SHEET NO. 2 ANTELOPE VALLEY CHANNEL OF SIX SHEETS
SHEET NO. 1 SEGURA WELL

FILED
January 16, 1948
STATE ENGINEER'S OFFICE

OFFICE STATE ENGINEER
JAN 16 1948

MAP TO ACCOMPANY
APPLICATION TO APPROPRIATE WATER
FOR
STOCKWATERING
BY BARTHOLOMAE CORPORATION
FROM ANTELOPE VALLEY CHANNEL
AND SEGURA WELL
SURVEYED BY F.W. MILLARD & SON
ELY, NEVADA

12175–12195