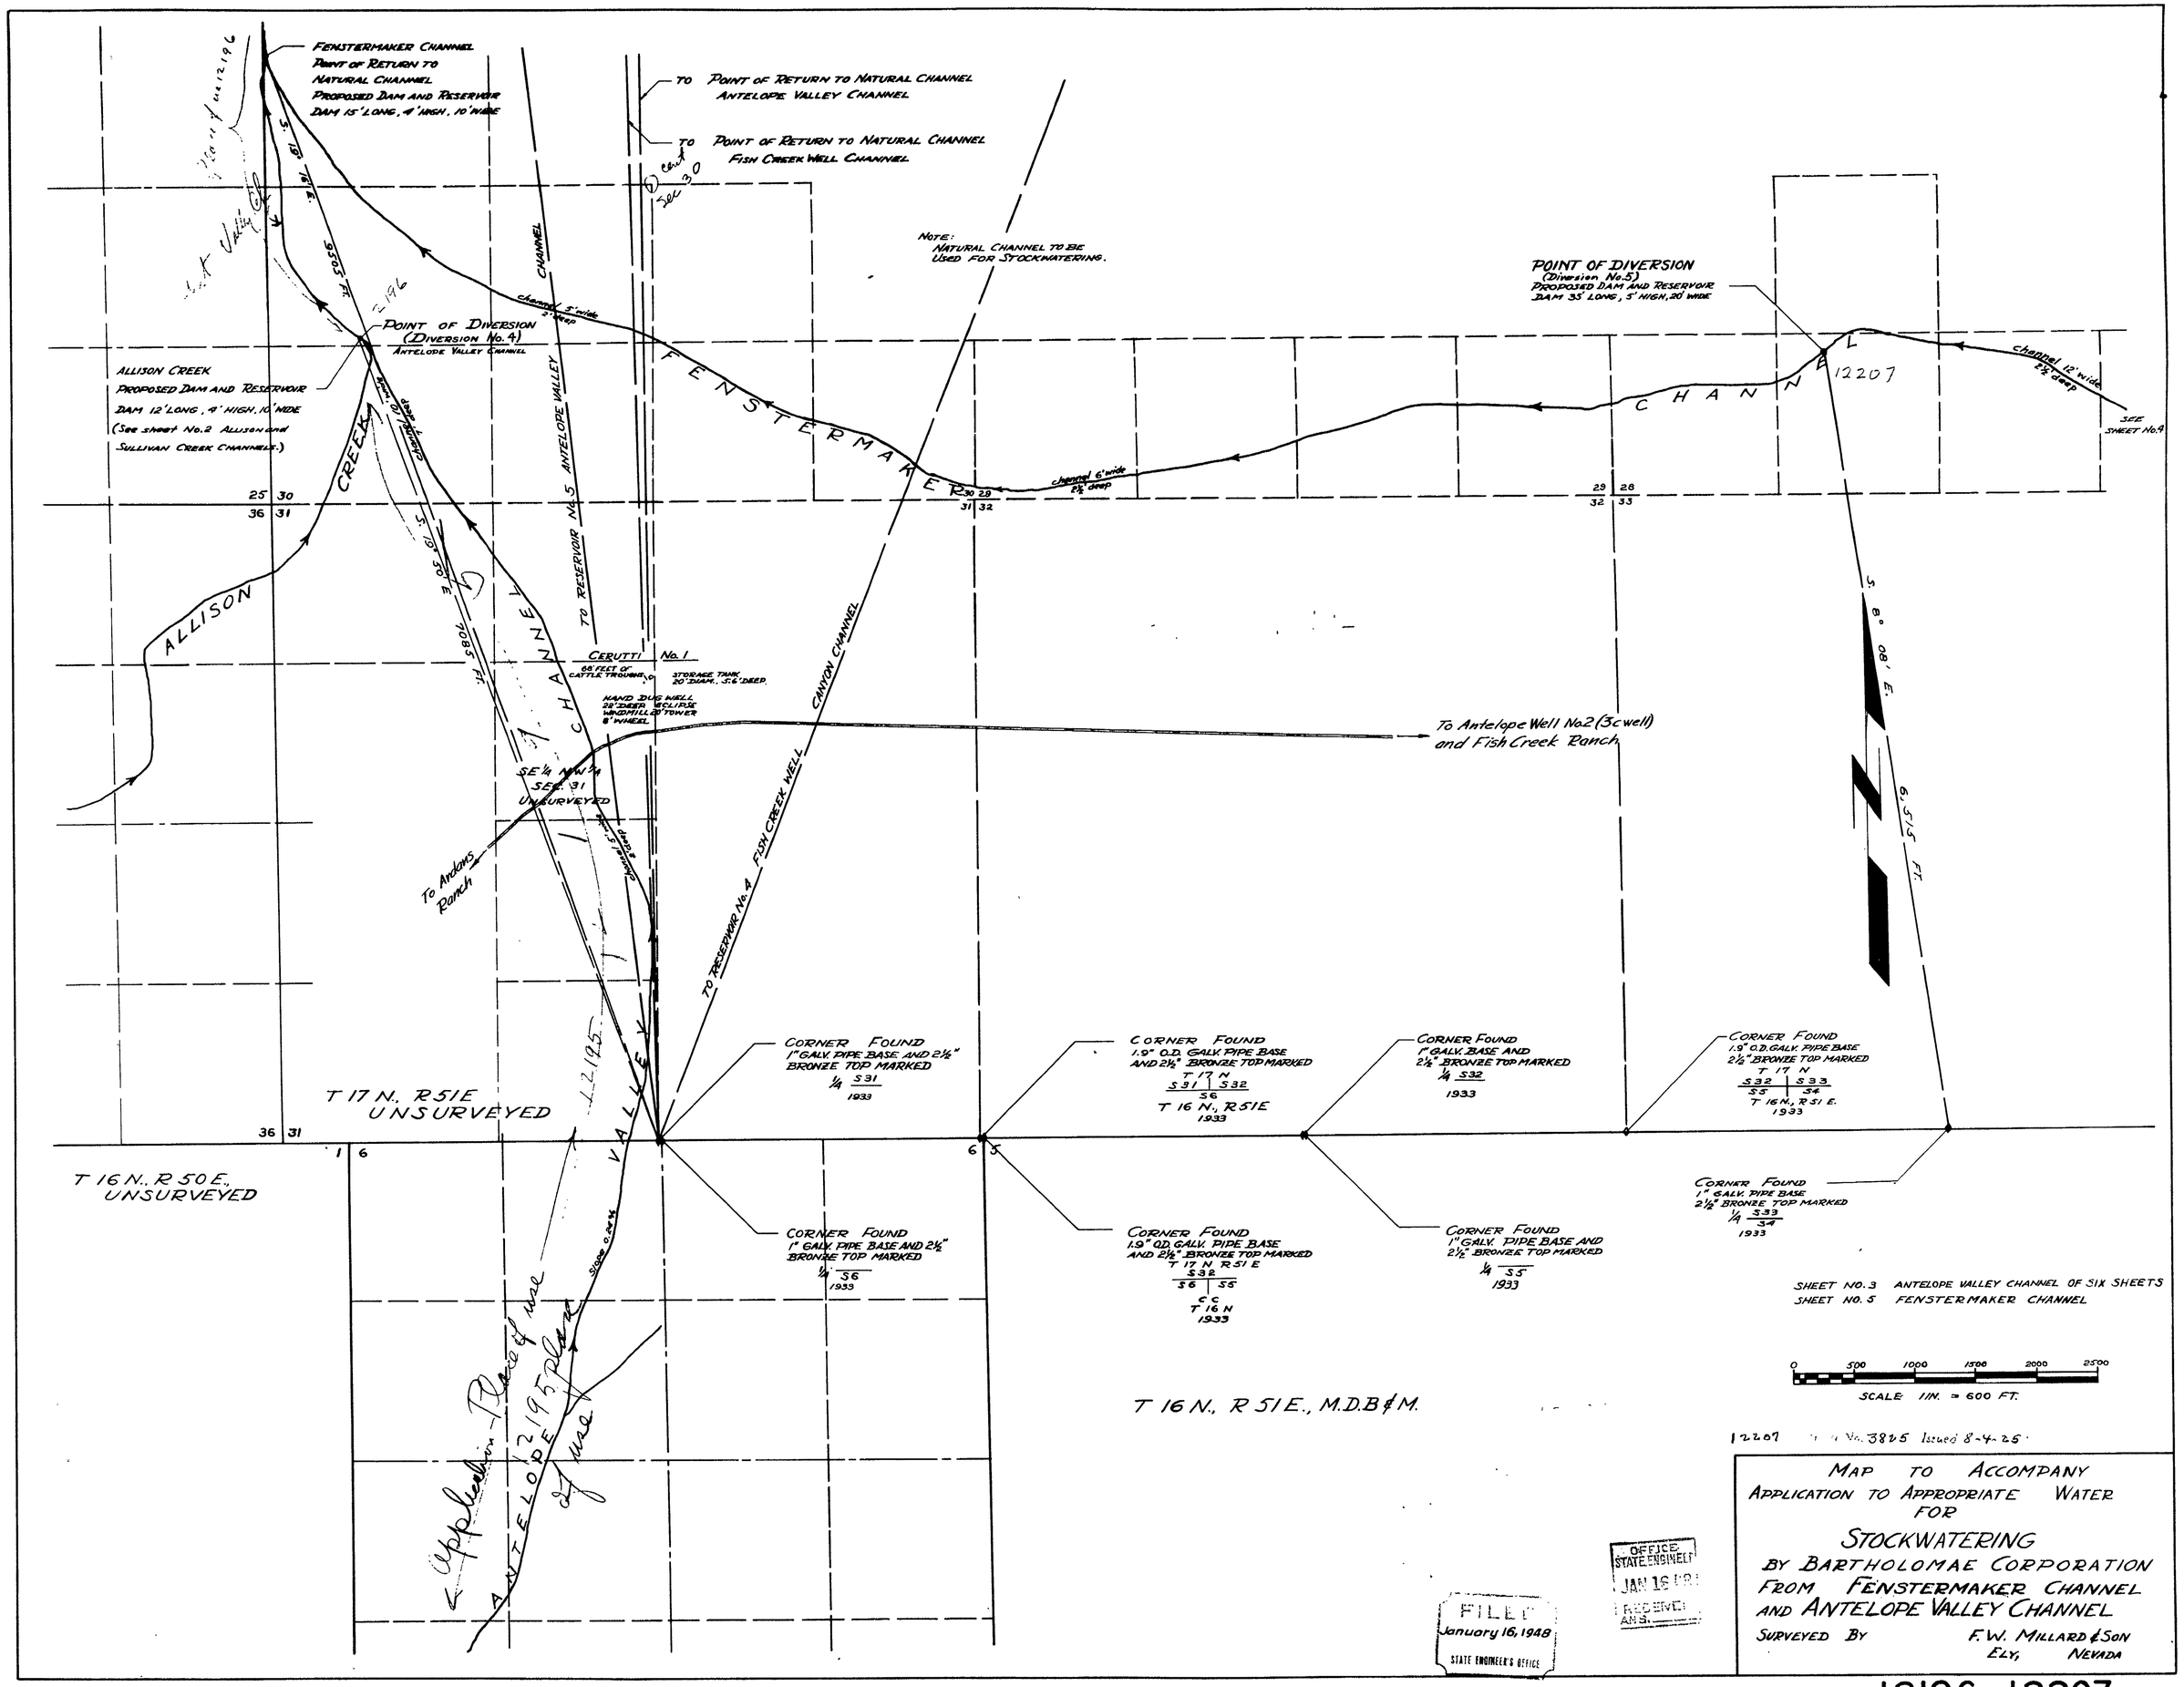

FENSTERMAKER CHANNEL
POINT OF RETURN TO NATURAL CHANNEL
PROPOSED DAM AND RESERVOIR
DAM 15' LONG, 4' HIGH, 10' WIDE
TO POINT OF RETURN TO NATURAL CHANNEL ANTELOPE VALLEY CHANNEL
TO POINT OF RETURN TO NATURAL CHANNEL FISH CREEK WELL CHANNEL
NOTE: NATURAL CHANNEL TO BE USED FOR STOCKWATERING.
POINT OF DIVERSION (Diversion No.5)
PROPOSED DAM AND RESERVOIR
DAM 35' LONG, 5' HIGH, 20' WIDE
POINT OF DIVERSION (DIVERSION No.4)
ANTELOPE VALLEY CHANNEL
ALLISON CREEK
PROPOSED DAM AND RESERVOIR
DAM 12' LONG, 4' HIGH, 10' WIDE
(See sheet No.2 ALLISON and SULLIVAN CREEK CHANNELS.)
FENSTERMAKER CHANNEL
12207
channel 12' wide 2½' deep
SEE SHEET No.4
channel 6' wide 2½' deep
channel 5' wide 2' deep
ALLISON CREEK
S. 19° 16' E. 9505 FT.
S. 19° 50' E. 7085 FT.
TO RESERVOIR No.5 ANTELOPE VALLEY CHANNEL
CERUTTI No.1
68' FEET OF CATTLE TROUGHS
STORAGE TANK 20' DIAM., 5.6' DEEP
HAND DUG WELL 22' DEEP ECLIPSE WINDMILL 20' TOWER 8' WHEEL
CANYON CHANNEL
FISH CREEK WELL
TO RESERVOIR No.4
To Antelope Well No.2 (3c well) and Fish Creek Ranch
SE¼ NW¼ SEC. 31 UNSURVEYED
To Ardans Ranch
S. 8° 08' E. 6,515 FT.
CORNER FOUND 1" GALV. PIPE BASE AND 2½" BRONZE TOP MARKED ¼ S31 1933
CORNER FOUND 1.9" O.D. GALV. PIPE BASE AND 2½" BRONZE TOP MARKED T 17 N S31 S32 S6 T 16 N., R51E 1933
CORNER FOUND 1" GALV. BASE AND 2½" BRONZE TOP MARKED ¼ S32 1933
CORNER FOUND 1.9" O.D. GALV. PIPE BASE 2½" BRONZE TOP MARKED T 17 N S32 S33 S5 S4 T 16 N., R51 E. 1933
CORNER FOUND 1" GALV. PIPE BASE 2½" BRONZE TOP MARKED ¼ S33 S4 1933
CORNER FOUND 1" GALV. PIPE BASE AND 2½" BRONZE TOP MARKED ¼ S6 1933
CORNER FOUND 1.9" O.D. GALV. PIPE BASE AND 2½" BRONZE TOP MARKED T 17 N R51 E S32 S6 S5 C C T 16 N 1933
CORNER FOUND 1" GALV. PIPE BASE AND 2½" BRONZE TOP MARKED ¼ S5 1933
T 17 N., R51E UNSURVEYED
T 16 N., R50E., UNSURVEYED
T 16 N., R51E., M.D.B&M.
12195
ANTELOPE VALLEY
Application Place of use
12195 place of use
SHEET NO.3 ANTELOPE VALLEY CHANNEL OF SIX SHEETS
SHEET NO.5 FENSTERMAKER CHANNEL
0 500 1000 1500 2000 2500
SCALE 1IN. = 600 FT.
12207 No. 3825 Issued 8-4-25
MAP TO ACCOMPANY APPLICATION TO APPROPRIATE WATER FOR STOCKWATERING BY BARTHOLOMAE CORPORATION FROM FENSTERMAKER CHANNEL AND ANTELOPE VALLEY CHANNEL
SURVEYED BY F.W. MILLARD & SON ELY, NEVADA
FILED January 16, 1948 STATE ENGINEER'S OFFICE
OFFICE STATE ENGINEER JAN 16 1948 RECEIVED

12196–12207