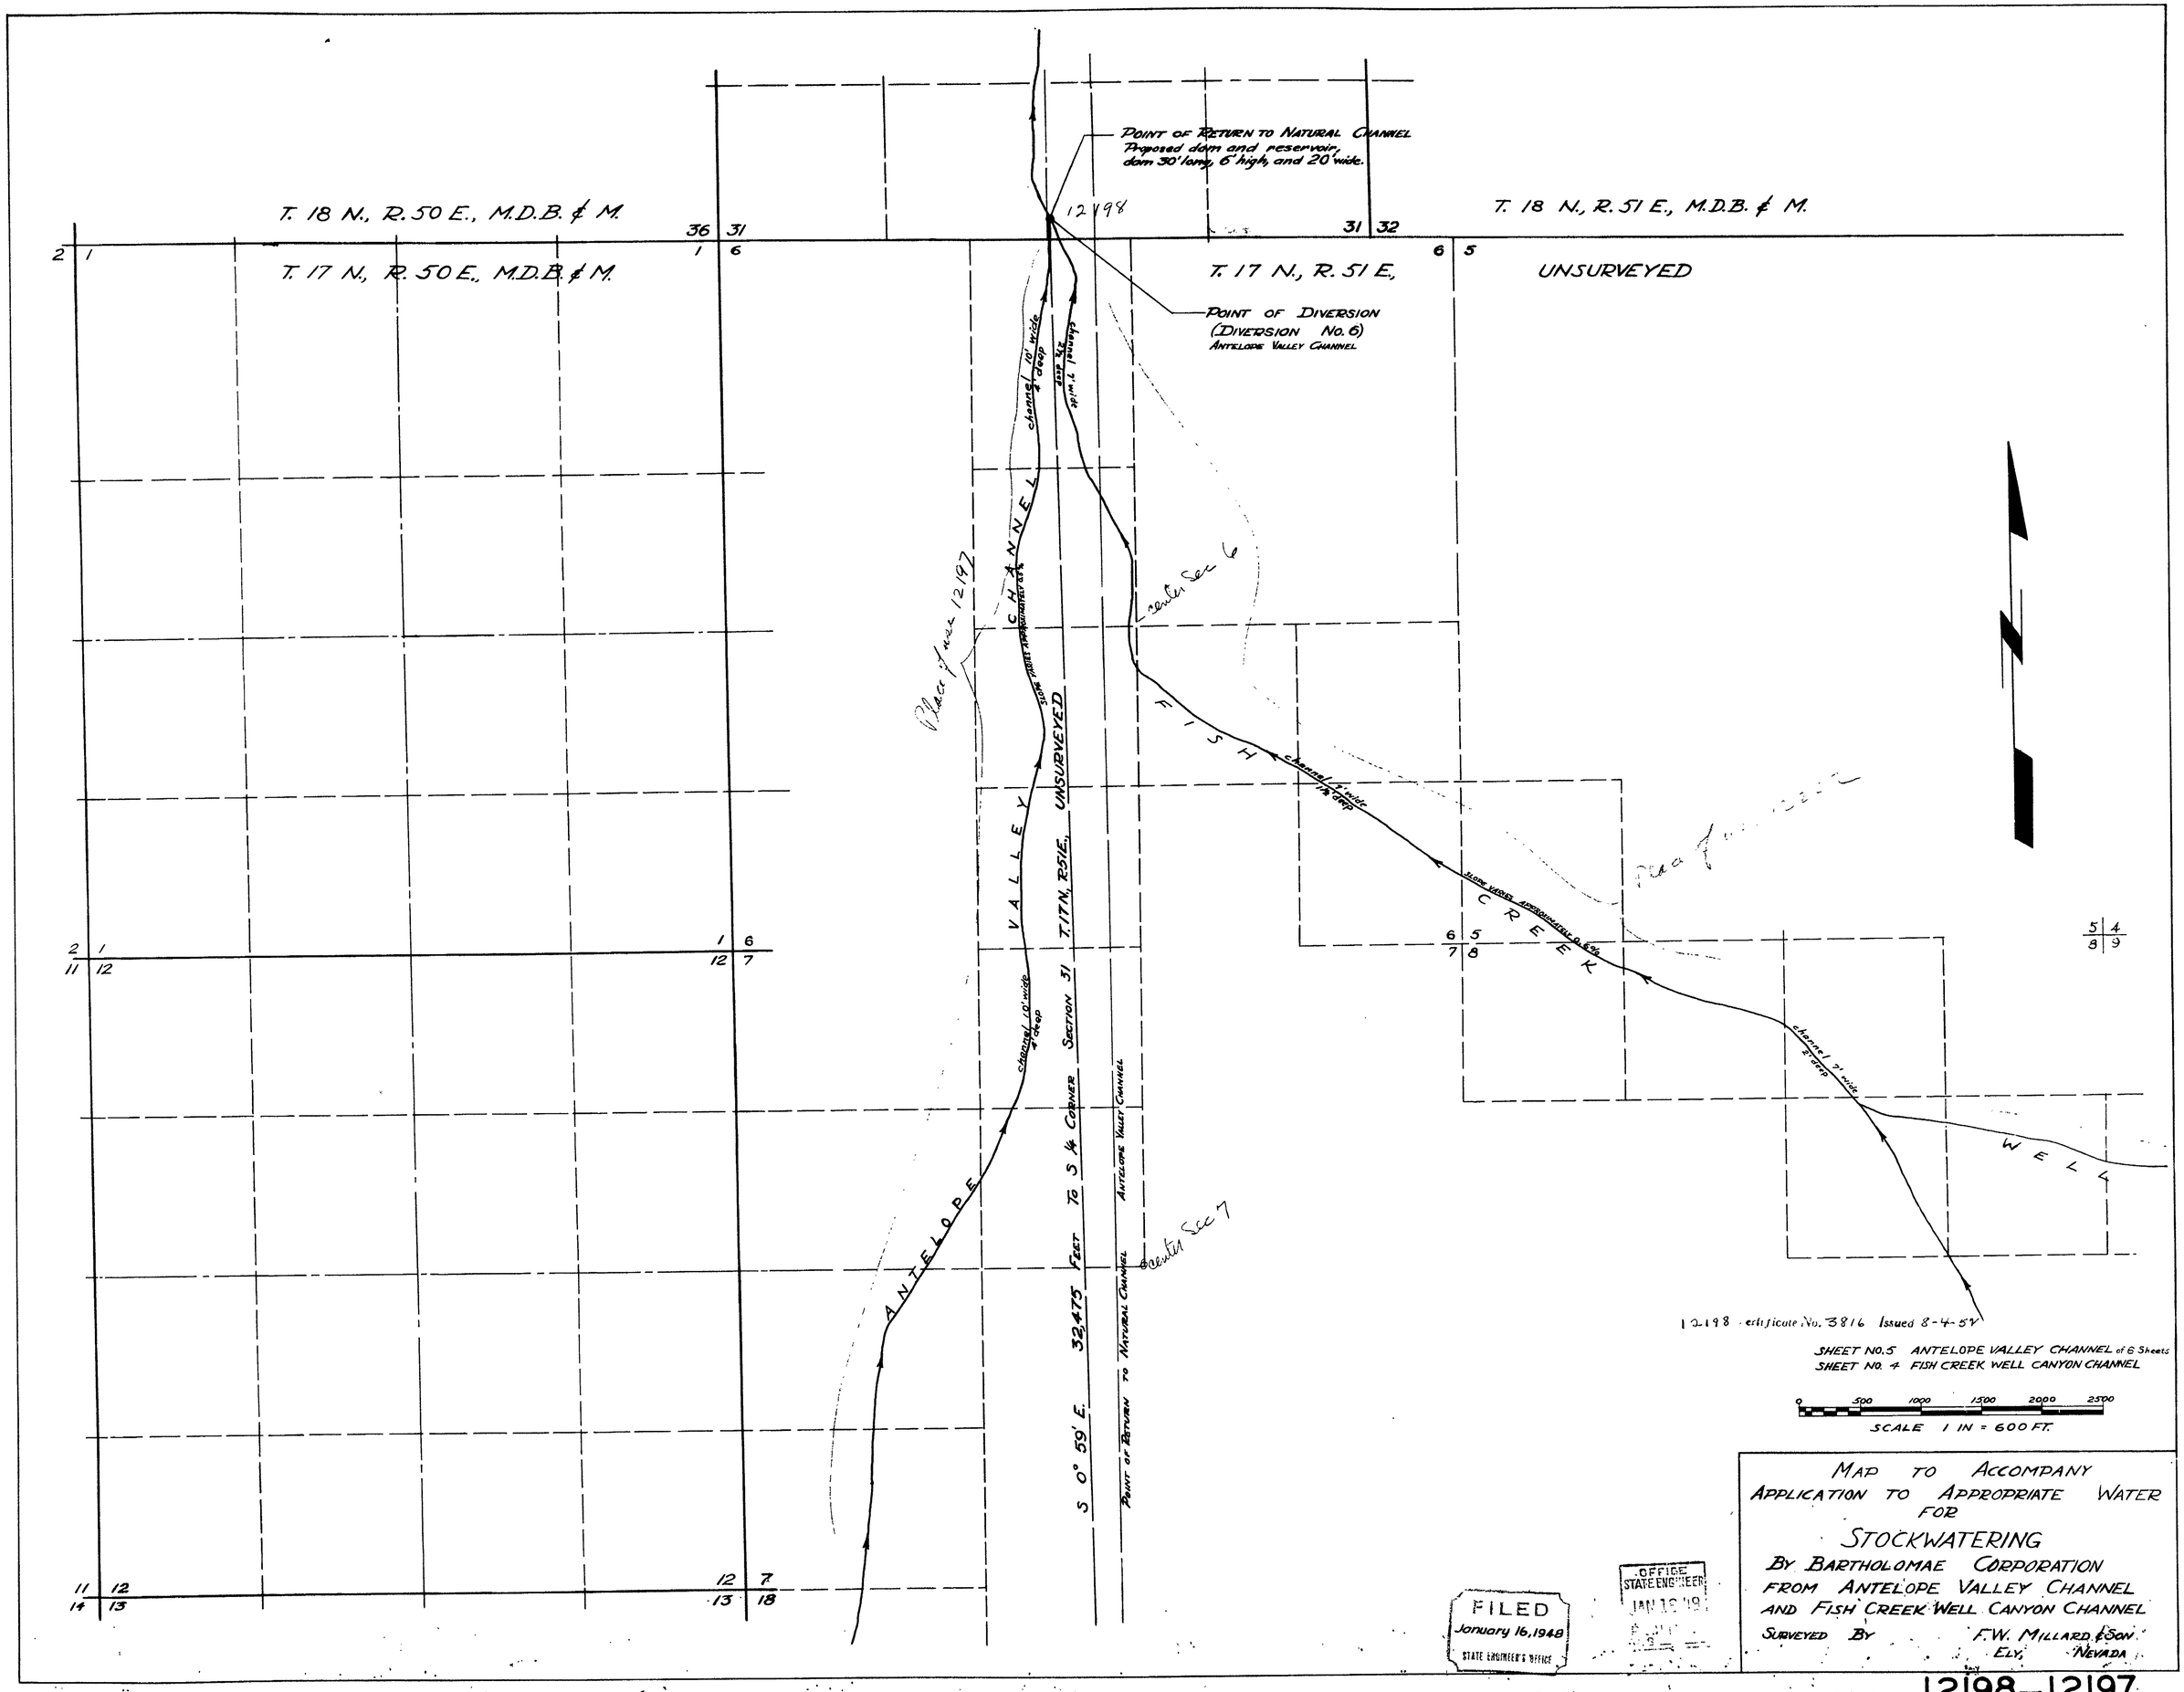

T. 18 N., R. 50 E., M.D.B. & M.
T. 17 N., R. 50 E., M.D.B. & M.
T. 18 N., R. 51 E., M.D.B. & M.
T. 17 N., R. 51 E.,
UNSURVEYED
POINT OF RETURN TO NATURAL CHANNEL
Proposed dam and reservoir, dam 30' long, 6' high, and 20' wide.
12198
POINT OF DIVERSION
(DIVERSION No. 6)
ANTELOPE VALLEY CHANNEL
channel 10' wide 4' deep
channel 7' wide 2½' deep
ANTELOPE VALLEY CHANNEL
FISH CREEK WELL
S 0° 59' E. 32,475 FEET TO S ¼ CORNER SECTION 31 T.17N., R.51E., UNSURVEYED
POINT OF RETURN TO NATURAL CHANNEL
ANTELOPE VALLEY CHANNEL
center Sec 6
center Sec 7
Place of use 12197
12198 Certificate No. 3816 Issued 8-4-57
SHEET NO. 5 ANTELOPE VALLEY CHANNEL of 6 Sheets
SHEET NO. 4 FISH CREEK WELL CANYON CHANNEL
0 500 1000 1500 2000 2500
SCALE 1 IN = 600 FT.
MAP TO ACCOMPANY
APPLICATION TO APPROPRIATE WATER
FOR
STOCKWATERING
BY BARTHOLOMAE CORPORATION
FROM ANTELOPE VALLEY CHANNEL
AND FISH CREEK WELL CANYON CHANNEL
SURVEYED BY F.W. MILLARD & SON
ELY, NEVADA
FILED
January 16, 1948
STATE ENGINEER'S OFFICE
OFFICE
STATE ENGINEER
JAN 19 '49

12198–12197

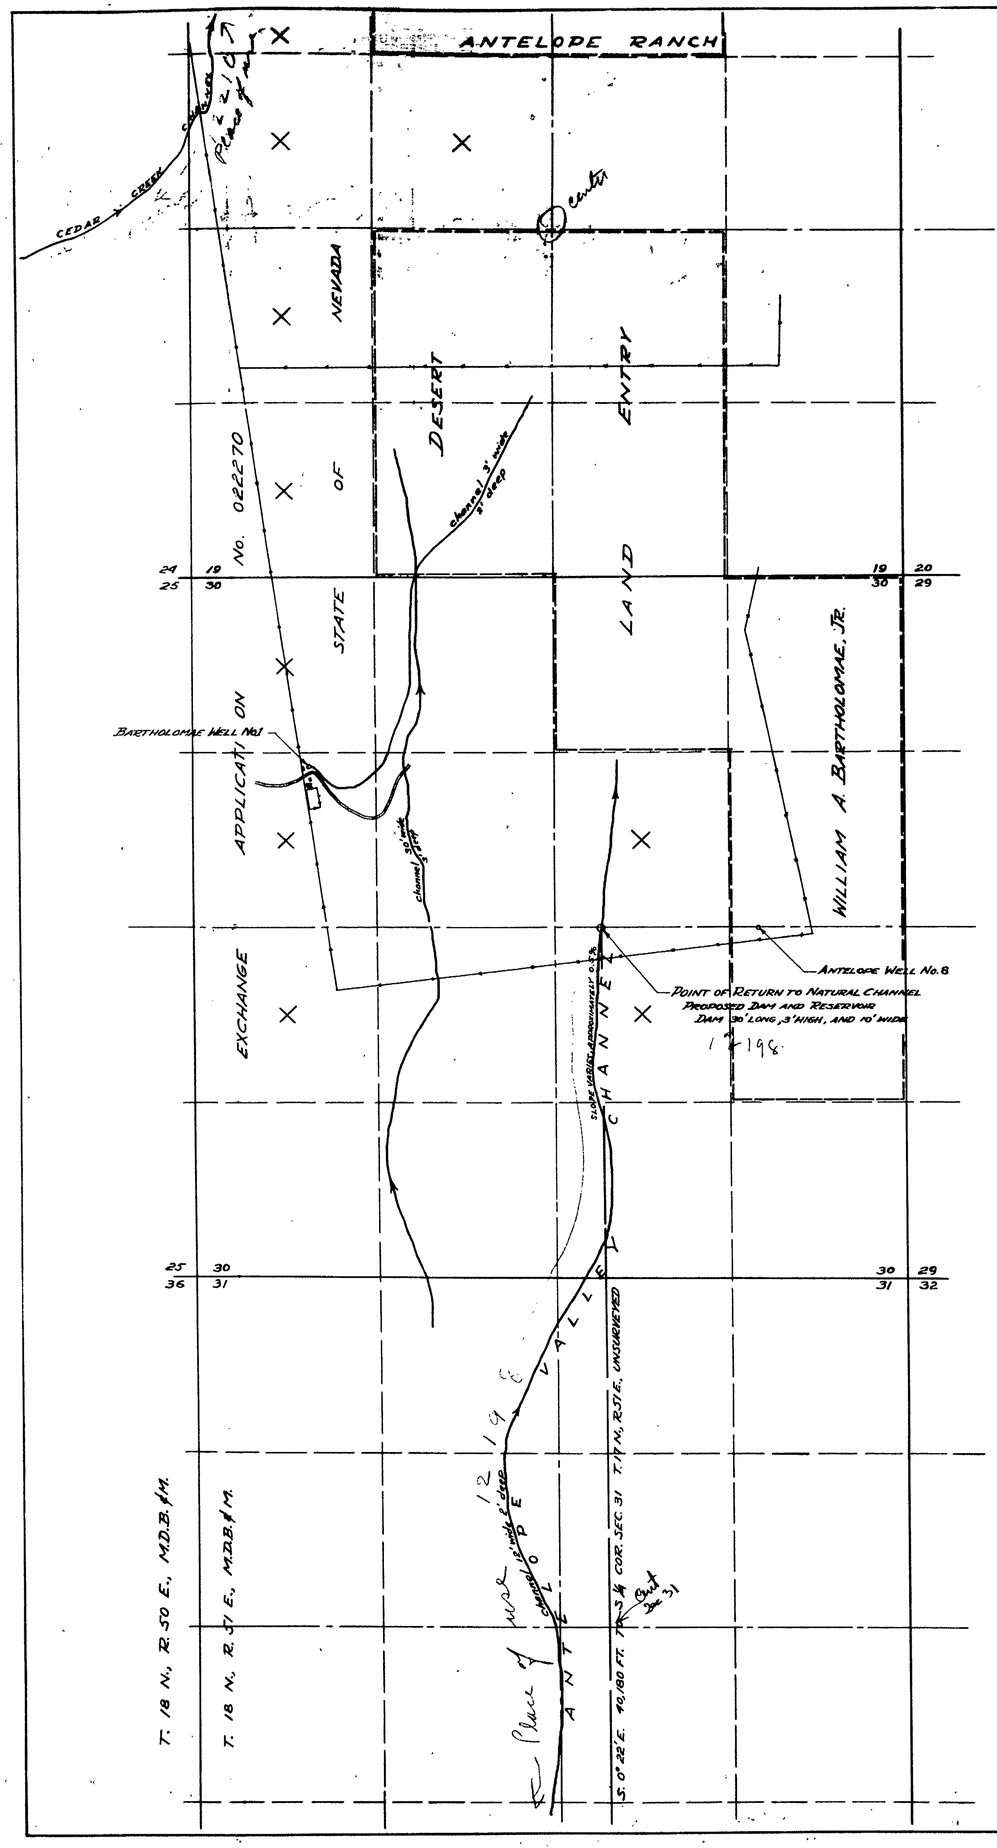

STATE OF NEVADA }
COUNTY OF WHITE PINE } S.S.

I, F.W. MILLARD, being first duly sworn, depose and say that this map, consisting of six sheets, has been correctly drawn to the designated scale from field notes of a survey made under my direction between the 11th day and 24th day of September 1947; that it truly and correctly represents the location and extent of the proposed works used to divert water from ANTELOPE VALLEY CHANNEL in Eureka County by the BARTHOLOMAE CORPORATION for stockwatering purposes.

That the proposed points of diversion, the approximate location and size of the diverting channel or other conduit, the place and manner of use, and the location and names of all other works or streams which are crossed by or connected with the said works, are fully and correctly designated thereon.

F.W. Millard
State Water Right Surveyor

Subscribed and sworn to before me this 26th day of November, 1947.

Marjorie C. Iverson
Notary Public in and for White Pine County, Nevada.
My commission expires 4-18-51

SHEET NO. 3 CEDAR CREEK CHANNEL
SHEET NO. 6 ANTELOPE VALLEY CHANNEL

0 500 1000 1500 2000 2500
SCALE 1 IN = 600 FT.

12210 Certificate No. 3828 Issue 8-4-52

MAP TO ACCOMPANY
APPLICATION TO APPROPRIATE WATER
FOR
STOCKWATERING
BY BARTHOLOMAE CORPORATION
FROM ANTELOPE VALLEY CHANNEL
AND CEDAR CREEK CHANNEL
SURVEYED BY F.W. MILLARD & SON
ELY, NEVADA

Place of use 12198
see other sheet for
point of diversion

FILED
January 16, 1948
STATE ENGINEER'S OFFICE

OFFICE
STATE ENGINEER
JAN 16 '48
RECEIVED
ANS.

12198–12210