STATE OF NEVADA
County of White Pine } SS

I, ROBERT W. MILLARD, being first duly sworn, depose and say that this map, consisting of 4 sheets, number 1 to 4 inclusive, has been correctly drawn to the designated scale, from field notes of a survey made by me between the 16th day of OCTOBER and the 20th day of OCTOBER, 1947, that it truly and correctly represents the location and extent of the proposed works used to divert water from FISH CREEK WELL CANYON CHANNEL in Eureka County by the BARTHOLOMAE CORPORATION for stockwatering purposes. That the proposed points of diversion, the approximate location and size of the diverting channel or other conduit, the place and manner of use and the location and names of all other works or streams which are crossed by or connected with the said works, are fully and correctly designated thereon.

Robert W. Millard
STATE WATER RIGHT SURVEYOR

Subscribed and sworn to before me this 25th day of November, 1947.

F. W. Millard
Notary Public in and for White Pine County, Nevada
My commission expires Dec. 22, 1949.

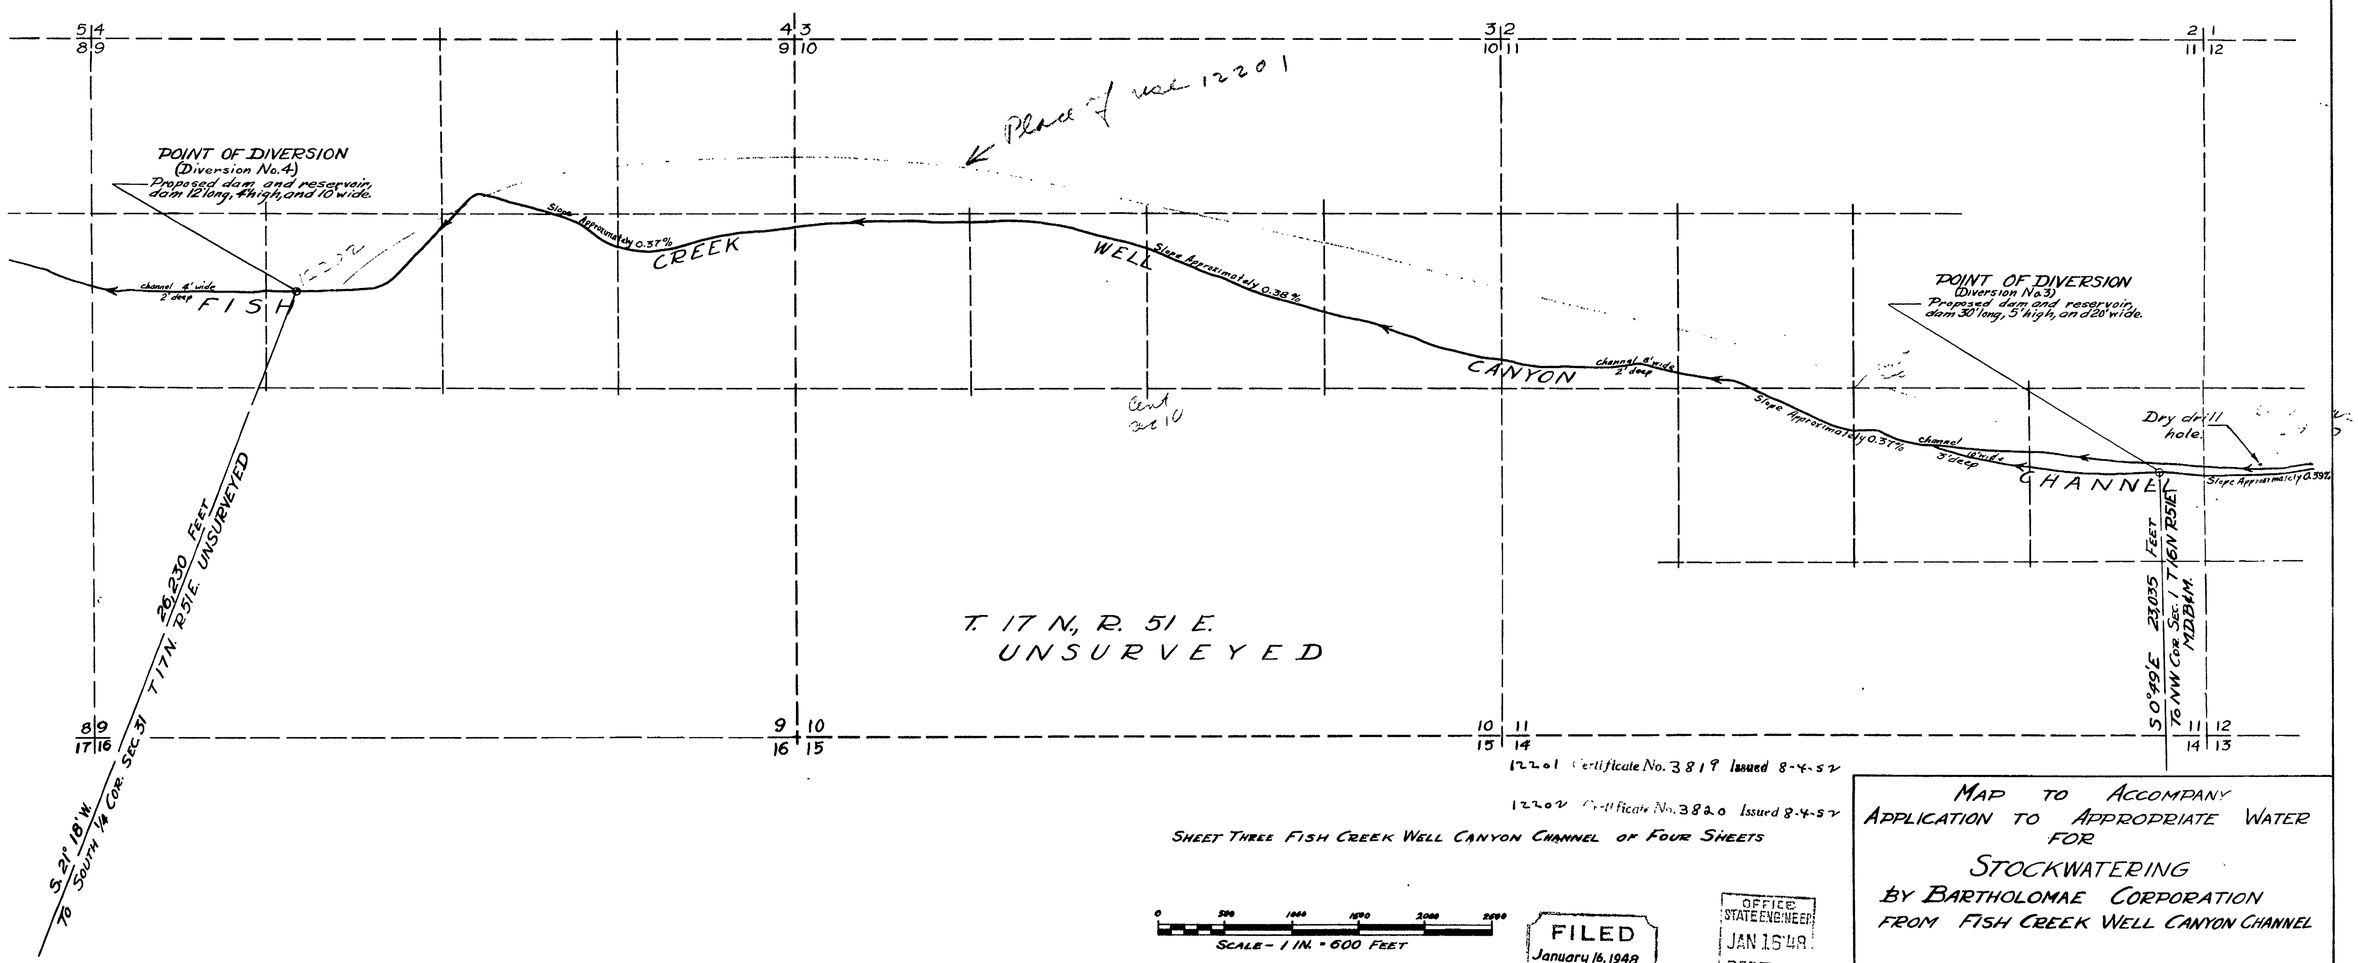

12201 Certificate No. 3819 Issued 8-4-52

12202 Certificate No. 3820 Issued 8-4-52

SHEET THREE FISH CREEK WELL CANYON CHANNEL OF FOUR SHEETS

0 500 1000 1500 2000 2500
SCALE - 1 IN. = 600 FEET

FILED
January 16, 1948
STATE ENGINEER'S OFFICE

OFFICE STATE ENGINEER
JAN 16 '48
RECEIVED

MAP TO ACCOMPANY
APPLICATION TO APPROPRIATE WATER
FOR
STOCKWATERING
BY BARTHOLOMAE CORPORATION
FROM FISH CREEK WELL CANYON CHANNEL

SURVEYED BY F. W. MILLARD & SON
ELY, NEVADA

12201–12202