STATE OF NEVADA }SS
COUNTY OF WHITE PINE

I, ROBERT W. MILLARD, being first duly sworn, depose and say that this map, consisting of five sheets has been correctly drawn to the designated scale from field notes of a survey made by me between the 15th day of October and 1st day of November 1947; that it truly and correctly represents the location and extent of the proposed works used to divert water from FENSTERMAKER CHANNEL in Eureka County by the BARTHOLOMAE CORPORATION for stockwatering purposes.

That the proposed point of diversion, the approximate location and size of the diverting channel or other conduit, the place and manner of use and the location and names of all other works or streams which are crossed by or connected with the said works, are fully and correctly designated thereon.

R W Millard
STATE WATER RIGHT SURVEYOR

Subscribed and sworn to before me this 25th day of November, 1947.

R W Millard
Notary Public in and for White Pine County, Nevada.
My commission expires Oct. 22, 1949.

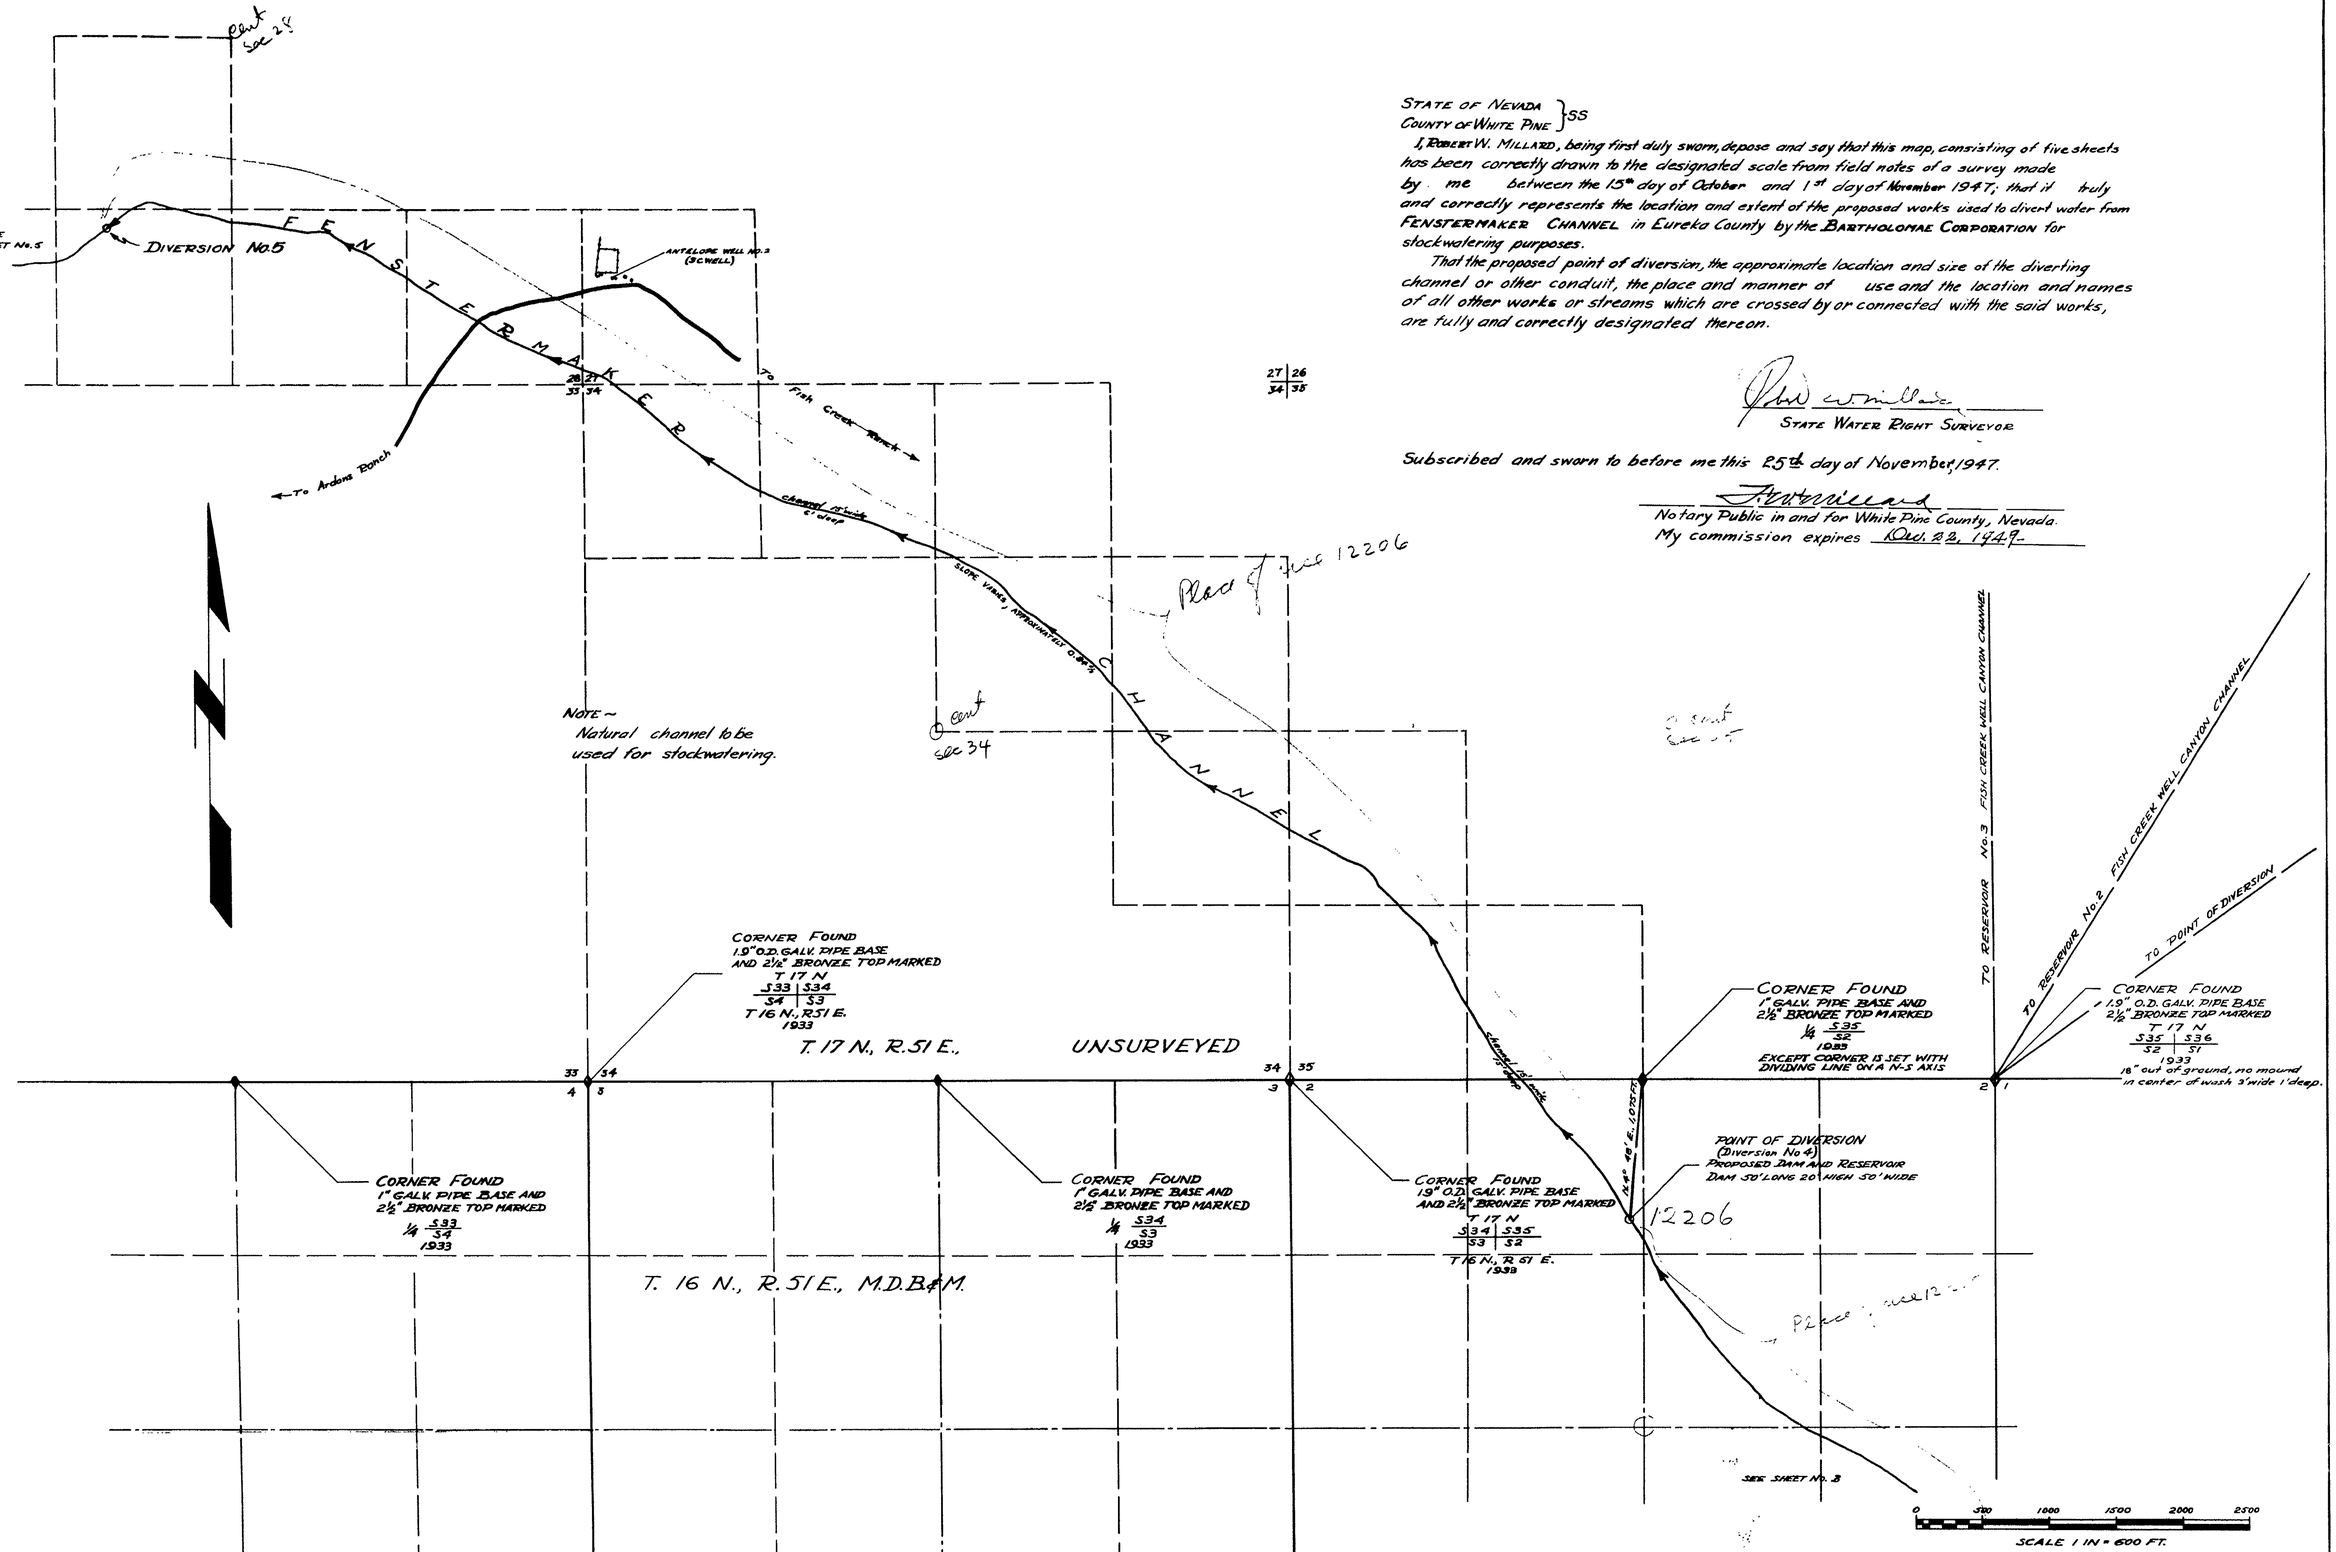

Permit No. 3824 Issued 8-4-52

SHEET NO. 4 FENSTERMAKER CHANNEL

FILED
January 16, 1948
STATE ENGINEER'S OFFICE

OFFICE STATE ENGINEER
JAN 15 '48
RECEIVED

MAP TO ACCOMPANY
APPLICATION TO APPROPRIATE WATER
FOR
STOCKWATERING
BY BARTHOLOMAE CORPORATION
FROM
FENSTERMAKER CHANNEL
SURVEYED BY F. W. MILLARD & SON
ELY, NEVADA

12206