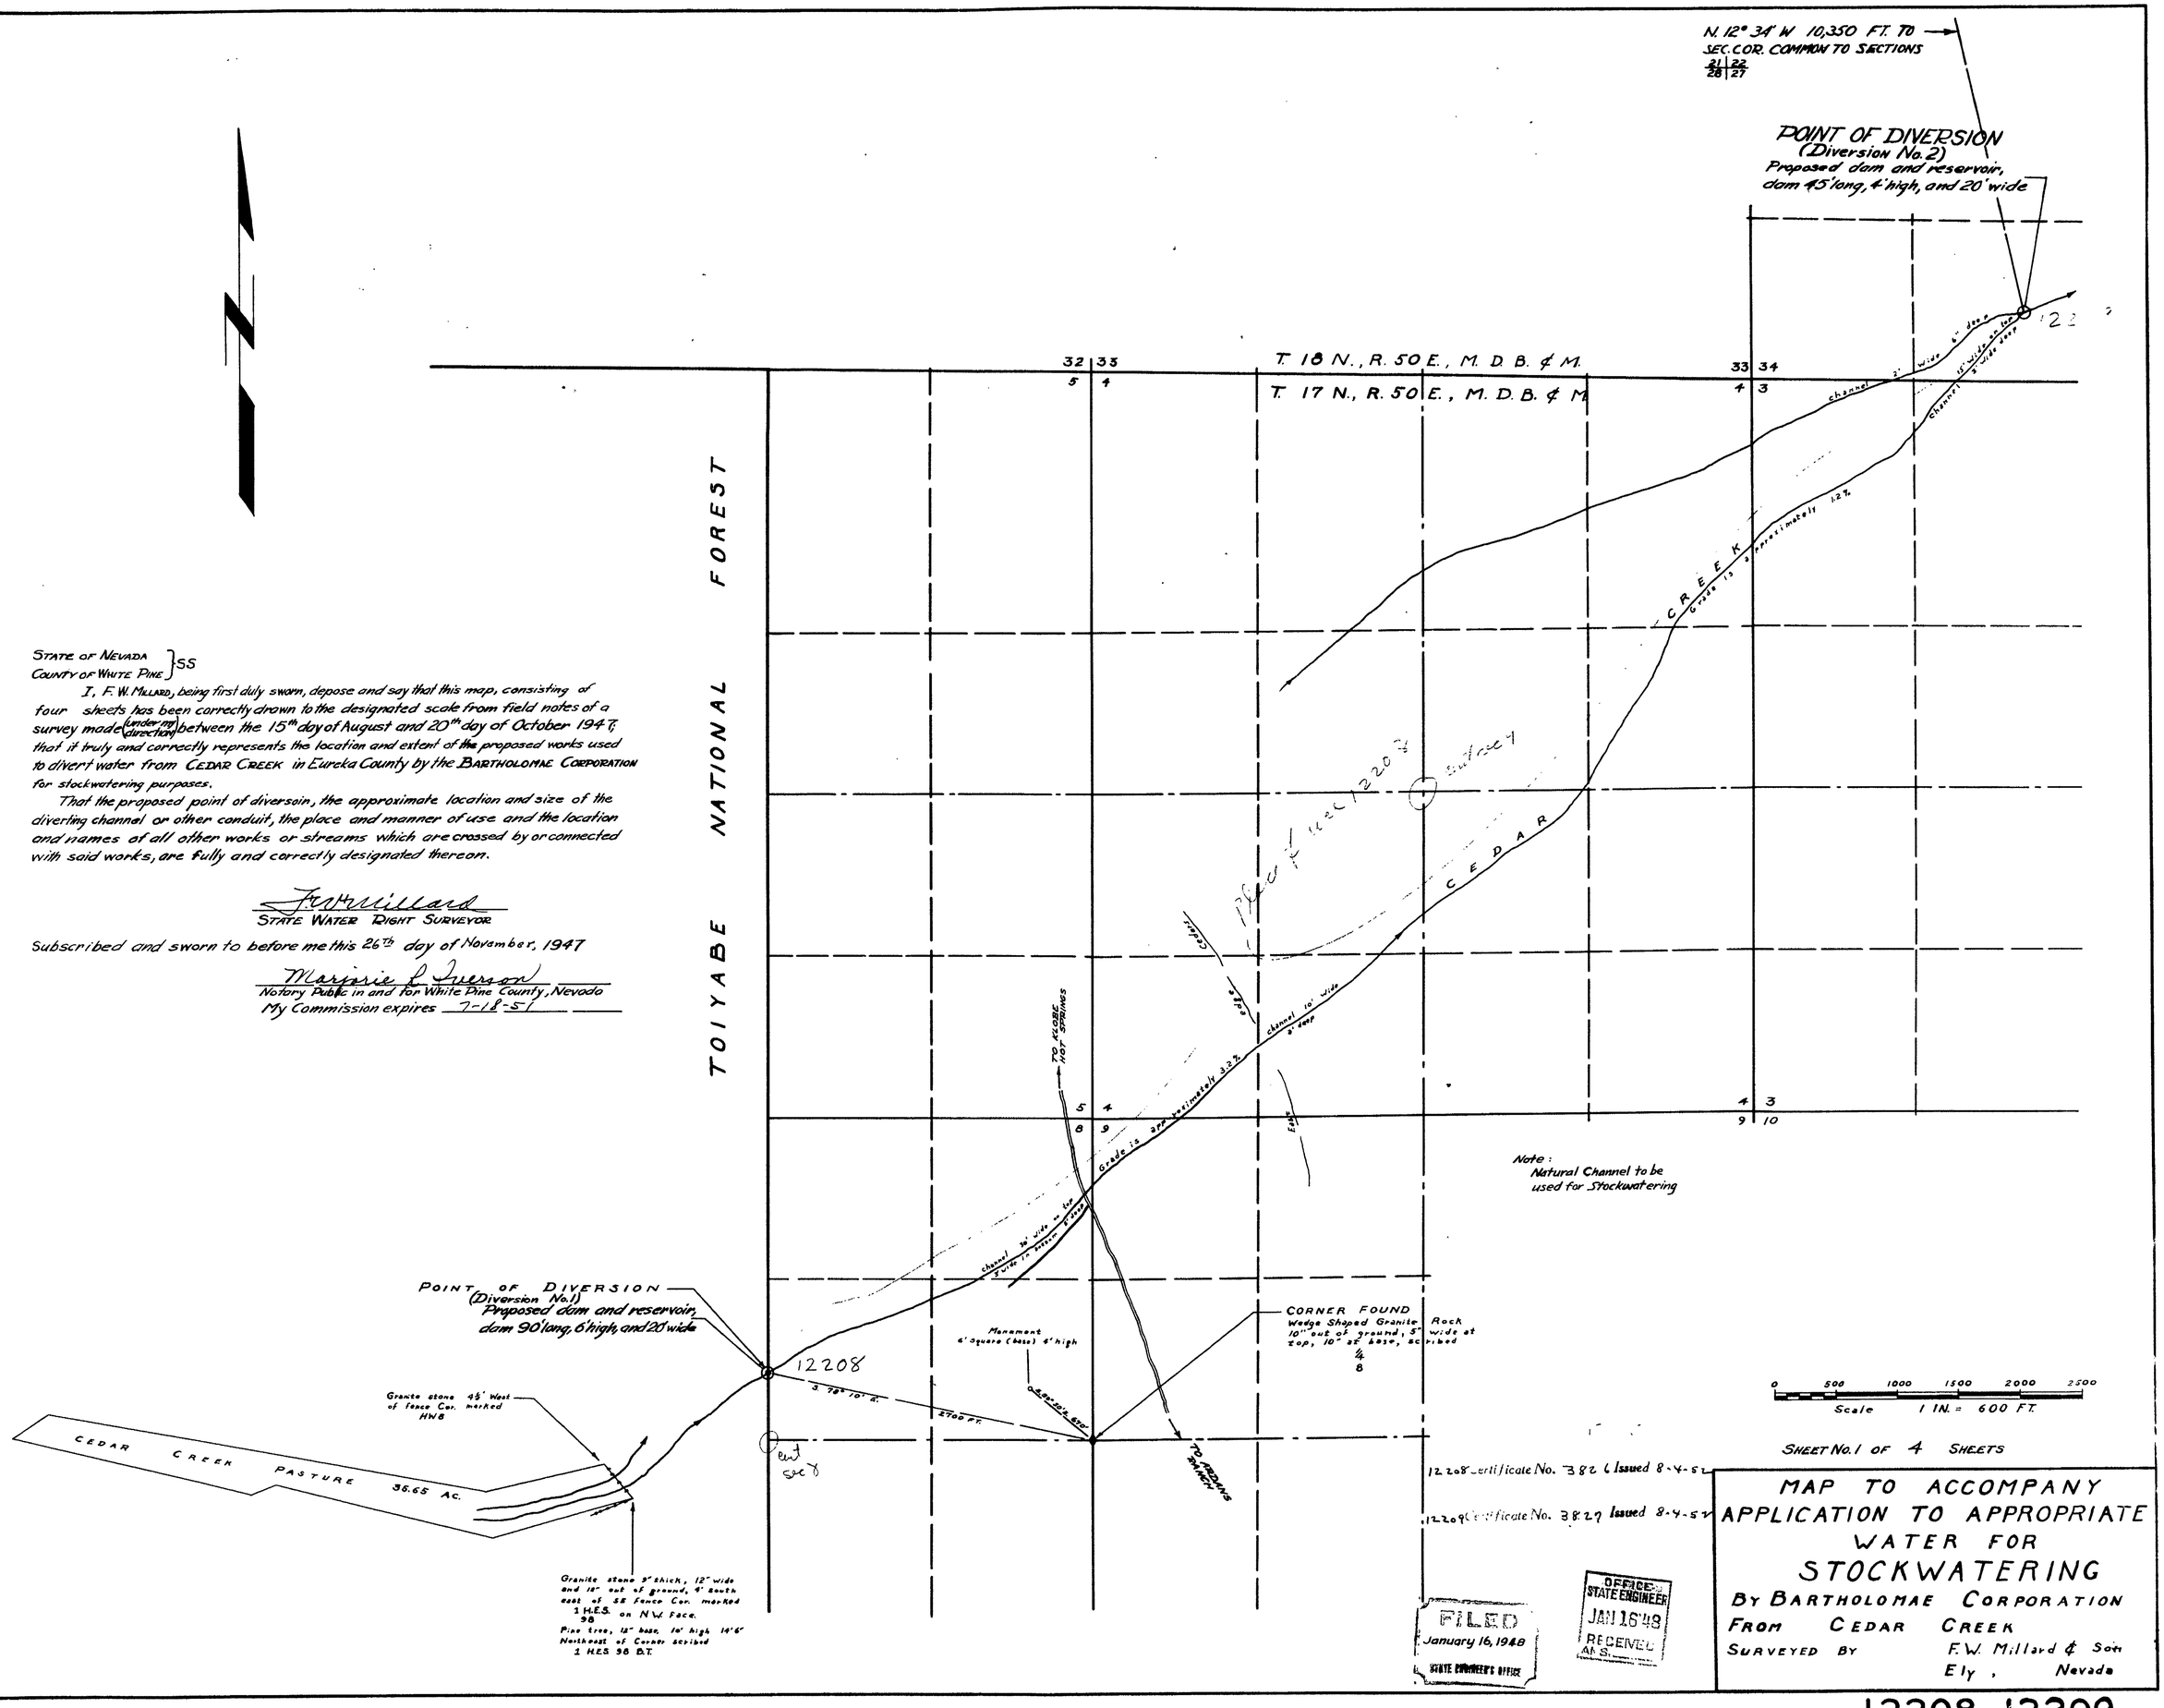

STATE OF NEVADA }
COUNTY OF WHITE PINE } SS

I, F. W. MILLARD, being first duly sworn, depose and say that this map, consisting of four sheets has been correctly drawn to the designated scale from field notes of a survey made (under my direction) between the 15th day of August and 20th day of October 1947, that it truly and correctly represents the location and extent of the proposed works used to divert water from CEDAR CREEK in Eureka County by the BARTHOLOMAE CORPORATION for stockwatering purposes.

That the proposed point of diversoin, the approximate location and size of the diverting channel or other conduit, the place and manner of use and the location and names of all other works or streams which are crossed by or connected with said works, are fully and correctly designated thereon.

F. W. Millard
STATE WATER RIGHT SURVEYOR

Subscribed and sworn to before me this 26th day of November, 1947

Marjorie L. Iverson
Notary Public in and for White Pine County, Nevada
My Commission expires 7-18-51

12208–12209