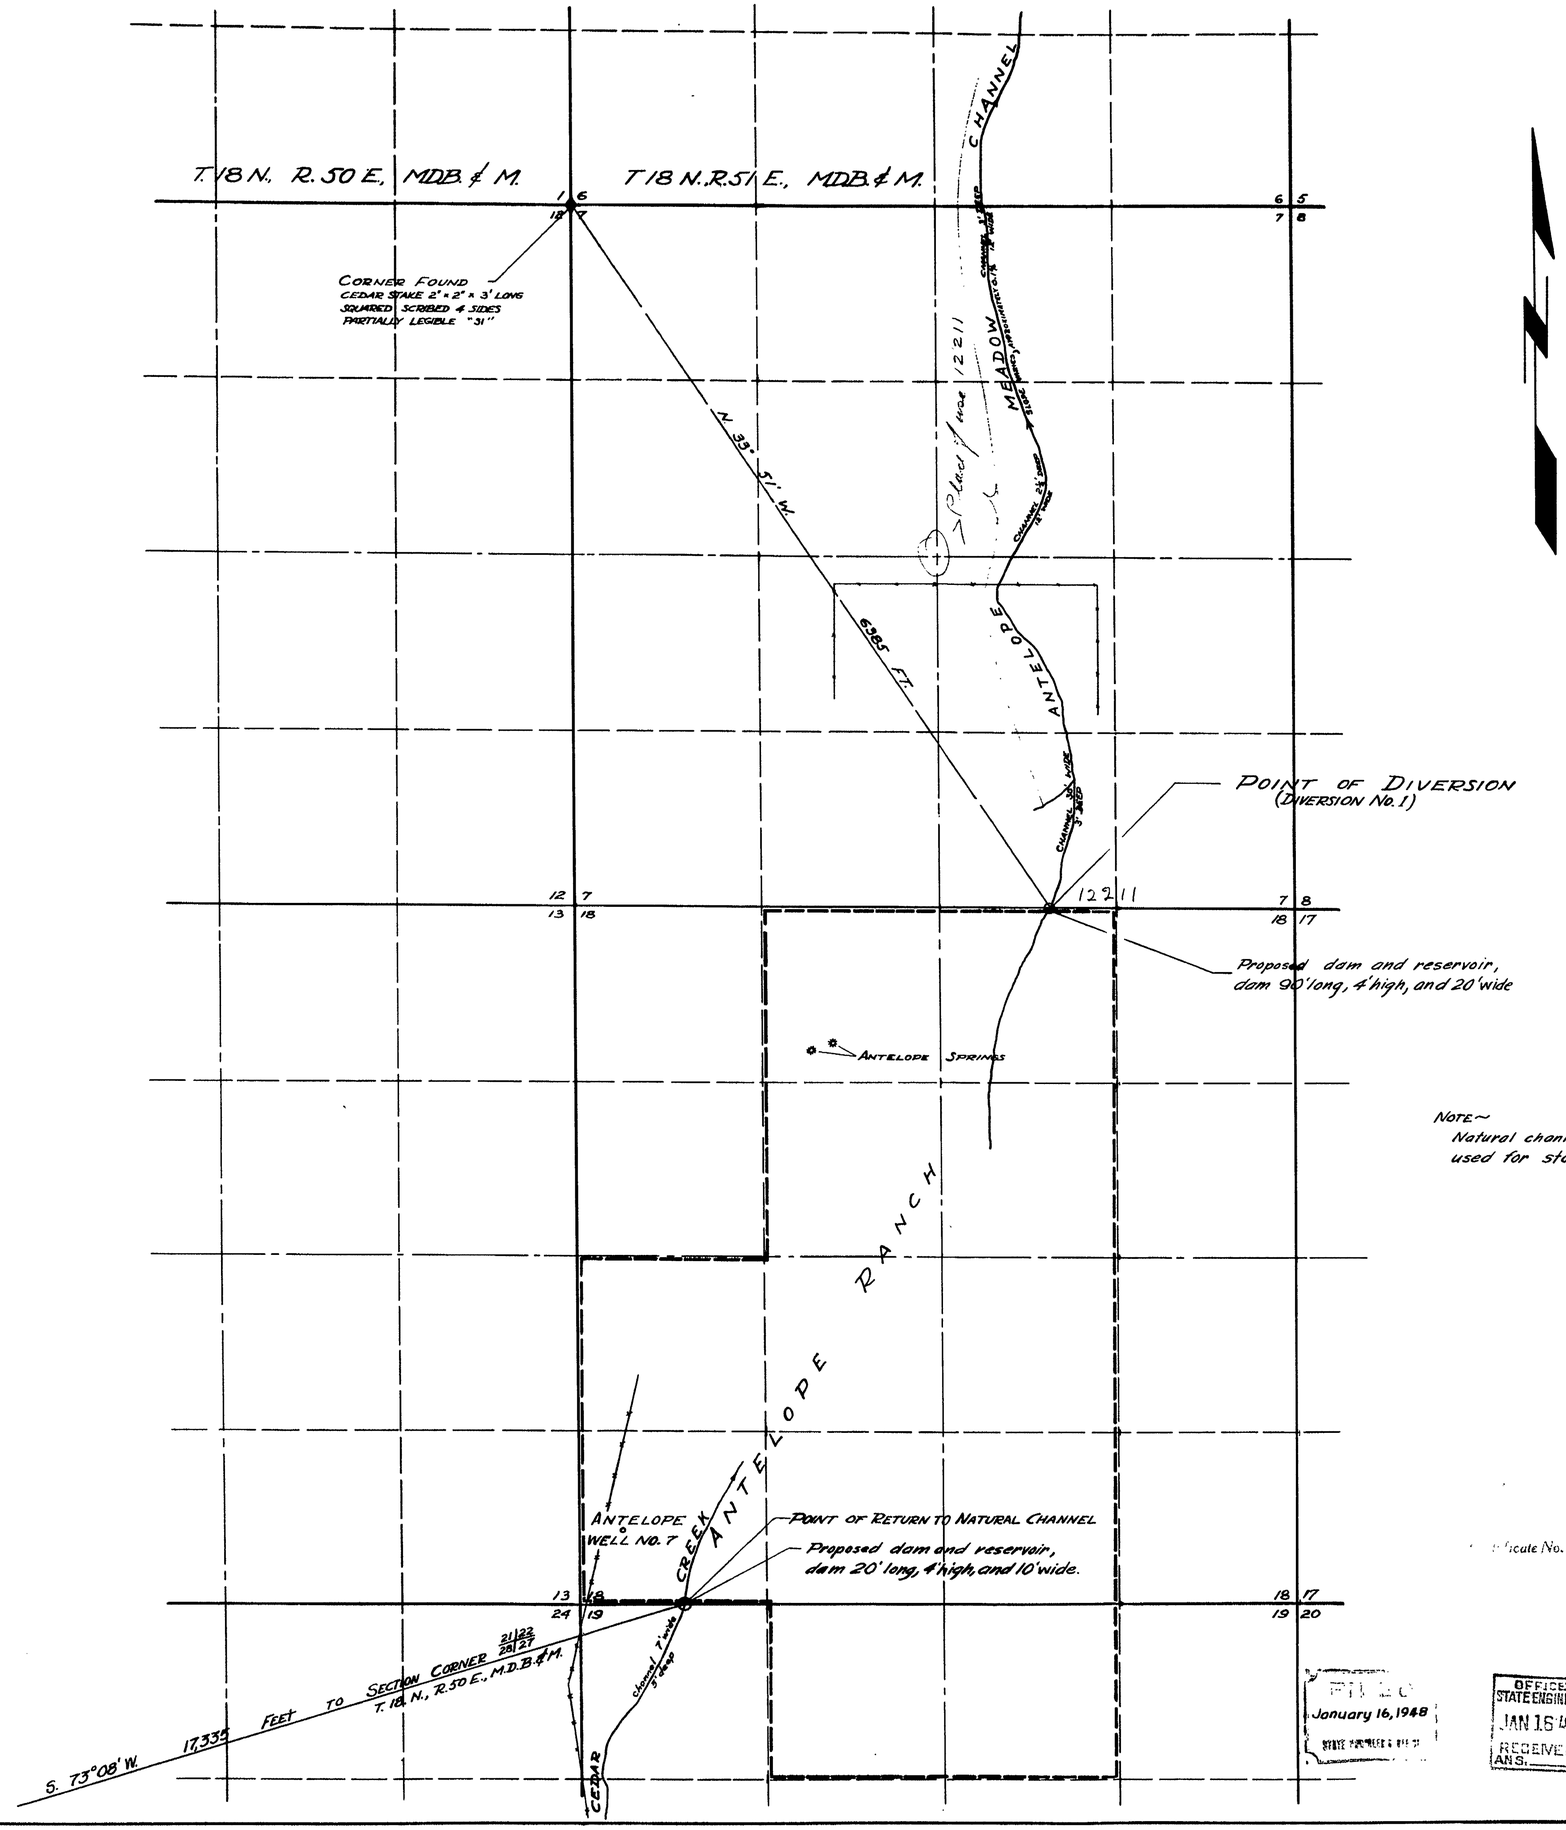

NOTE~
Natural channel to be used for stockwatering.

Sheet No. 1 Antelope Meadow Channel
Sheet No. 4 Cedar Creek Channel

0 500 1000 1500 2000 2500
SCALE 1 IN = 600 FT.

Certificate No. 3829 Issued 8-4-52

SHEET 1 OF 2 SHEETS

FILED
January 16, 1948
STATE ENGINEER & DIV. ST

OFFICE STATE ENGINEER
JAN 16 '48
RECEIVED
ANS.

MAP TO ACCOMPANY
APPLICATION TO APPROPRIATE WATER
FOR
STOCKWATERING
BY BARTHOLOMAE CORPORATION
FROM ANTELOPE MEADOW CHANNEL

SURVEYED BY F.W. MILLARD & SON
ELY, NEVADA

12211