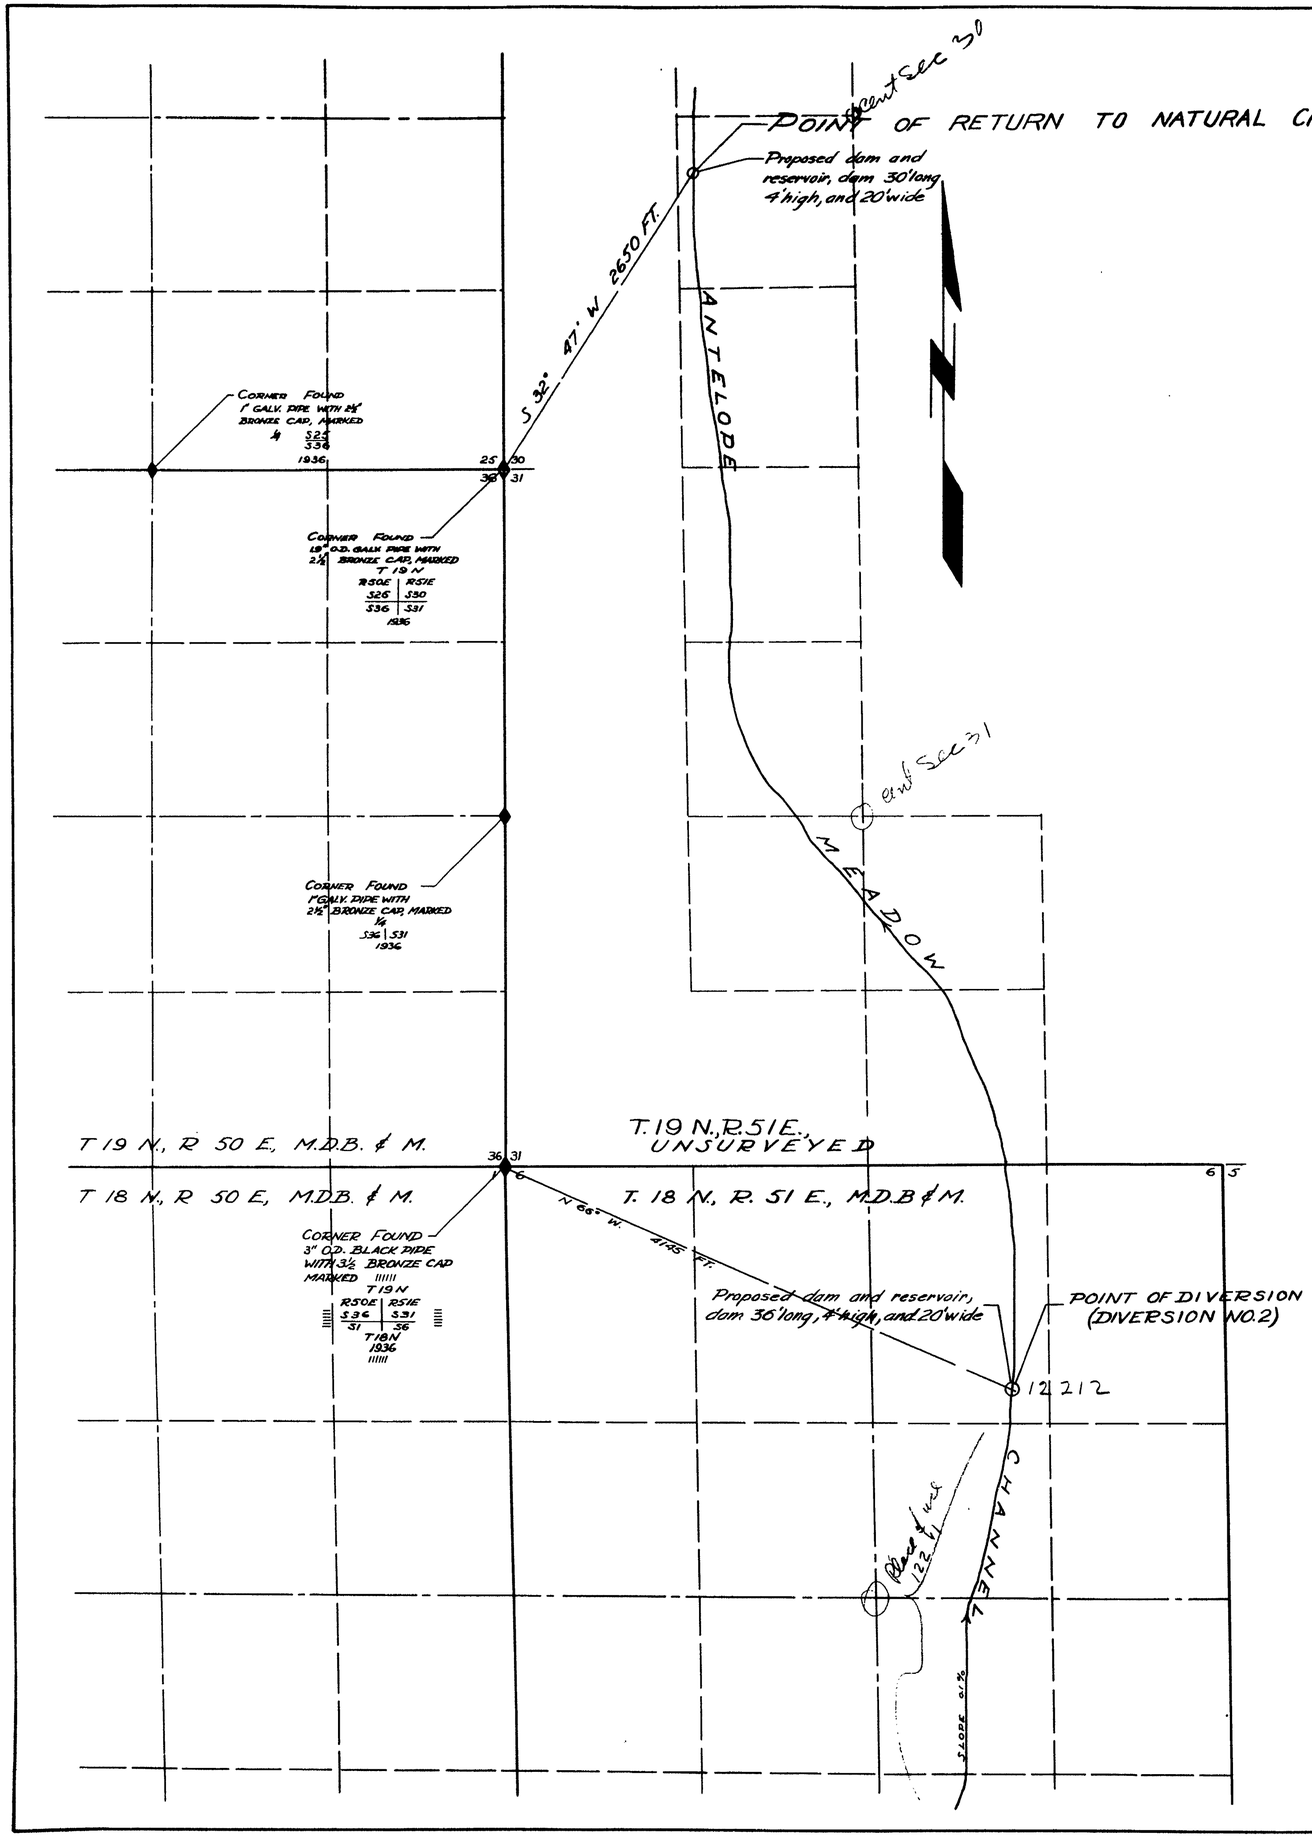

STATE OF NEVADA }
COUNTY OF WHITE PINE } SS.

I, F.W. Millard, being first duly sworn, depose and say that this map, consisting of two sheets has been correctly drawn to the designated scale from field notes of a survey made under my direction between the 24th day of July and 17th day of September, 1947; that it truly and correctly represents the location and extent of the proposed works used to divert water from ANTELOPE MEADOW CHANNEL in Eureka County by the BARTHOLOMAE CORPORATION for stockwatering purposes.

That the proposed point of diversion, the approximate location and size of the diverting channel or other conduit, the place and manner of use and the location and names of all other works or streams which are crossed by or connected with said works, are fully and correctly designated thereon.

F.W. Millard
STATE WATER RIGHT SURVEYOR

Subscribed and sworn to before me this 26th day of November, 1947.

Marjorie R. Iverson
Notary Public in and for White Pine County, Nevada.
My commission expires 7-18-51

NOTE ~
Natural channel to be used for stockwatering

0 500 1000 1500 2000 2500
SCALE 1 IN = 600 FT.

Certificate No. 3830 Issued 8-4-52
SHEET 2 OF 2 SHEETS

MAP TO ACCOMPANY
APPLICATION TO APPROPRIATE WATER
FOR
STOCKWATERING
BY BARTHOLOMAE CORPORATION
FROM ANTELOPE MEADOW CHANNEL

SURVEYED BY F.W. MILLARD & SON
ELY, NEVADA

FILED
January 16, 1948
STATE ENGINEER'S OFFICE

OFFICE STATE ENGINEER
JAN 13 48

12212