STATE OF NEVADA }ss.
County of White Pine

I, F. W. Millard, being first duly sworn, depose and say that this map has been correctly drawn to the designated scale from field notes of a survey made under my direction between the 30th day of July and 26th day of August, 1947; that it truly and correctly represents the location and extent of the proposed works used to divert water from FISH CREEK CHANNEL in Eureka County by the BARTHOLOMAE CORPORATION for stock watering purposes.

That the proposed point of diversion, the approximate location and size of the diverting channel or other conduit, the place and manner of use and the location and names of all other works or streams which are crossed by or connected with said works, are fully and correctly designated thereon.

F. W. Millard
State Water Right Surveyor.

Subscribed and sworn to before me this 5th day of September 1947.

Mary Tastan
Notary Public in and for White Pine County, Nevada.
My commission expires May 12, 1949.

NOTE:
Section Corner for Sec's 10, 11, 14 and 15 is cedar stake 1½"x2"x2'9" long. Partially legible, no mound. Corner was wired to a cedar post securely set in ground.

NOTE ~
Natural channel to be used for stockwatering

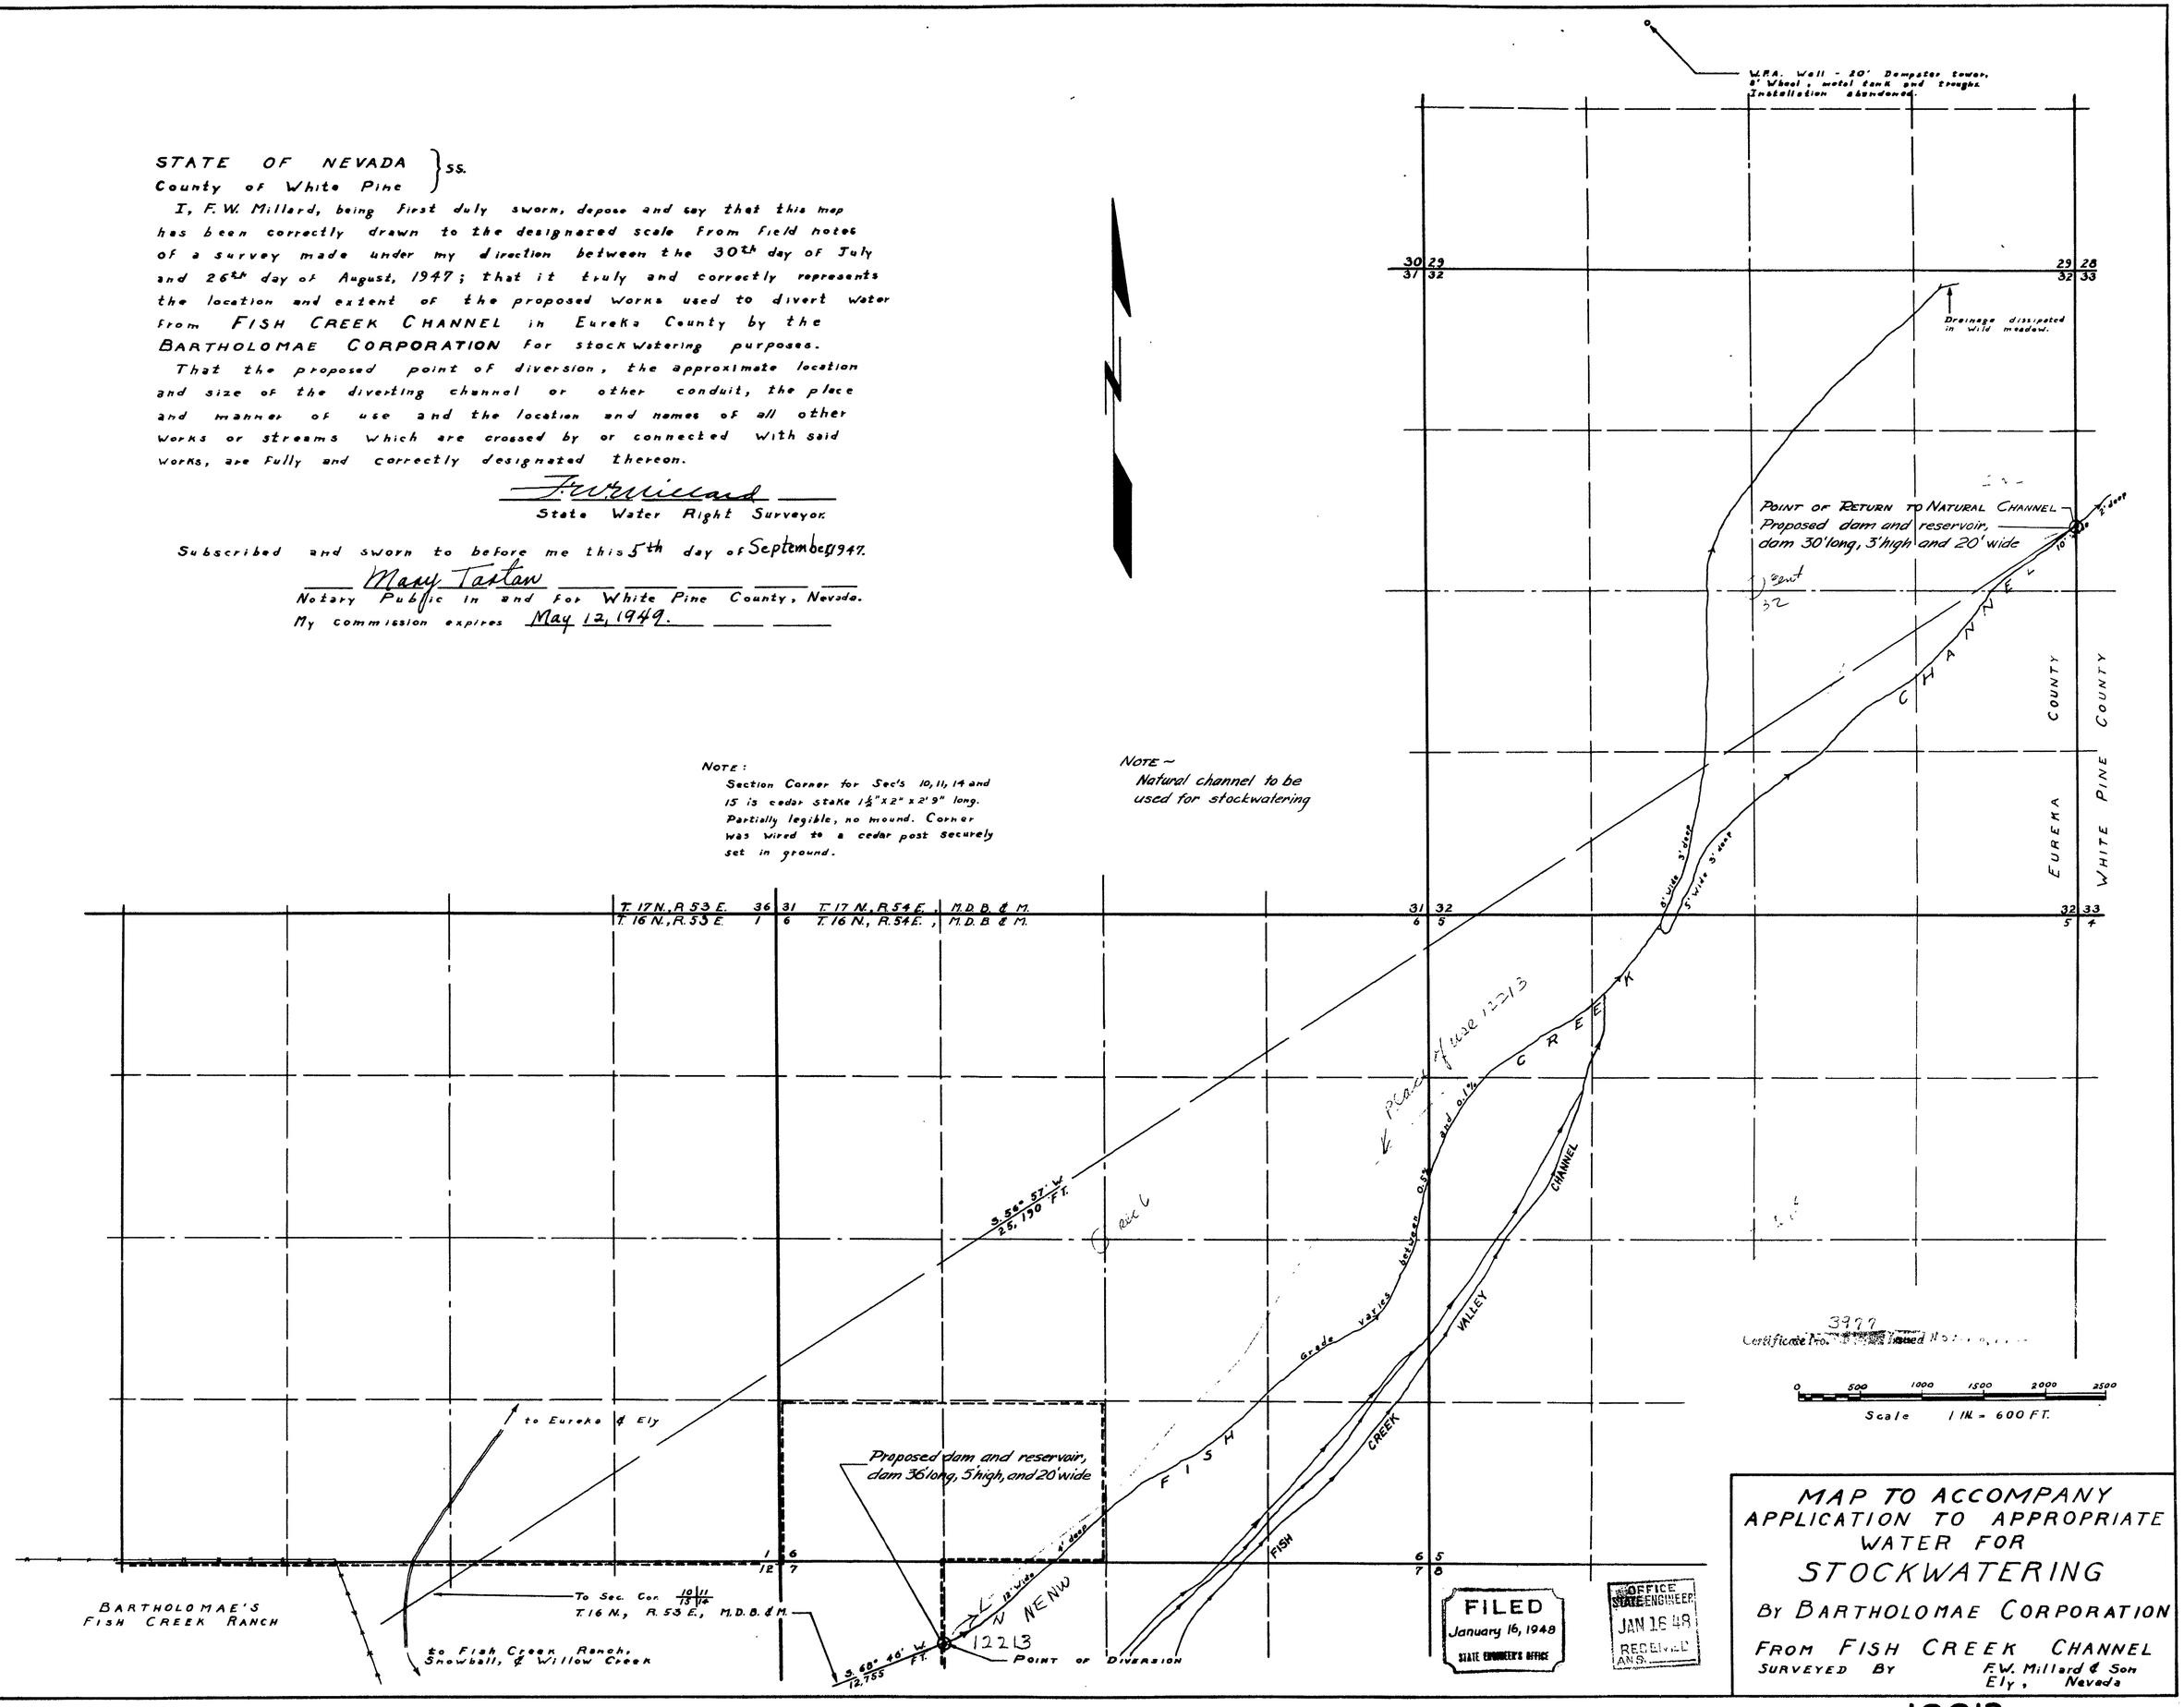

MAP TO ACCOMPANY
APPLICATION TO APPROPRIATE
WATER FOR
STOCKWATERING
BY BARTHOLOMAE CORPORATION
FROM FISH CREEK CHANNEL
SURVEYED BY F.W. Millard & Son
Ely, Nevada

12213